


ROOF PLAN - Pre-Engineered Canopy System
Material: Aluminum
Paint Color: White
Fabric: Soltis 86
Scale: 1/32" = 1'-0"

1

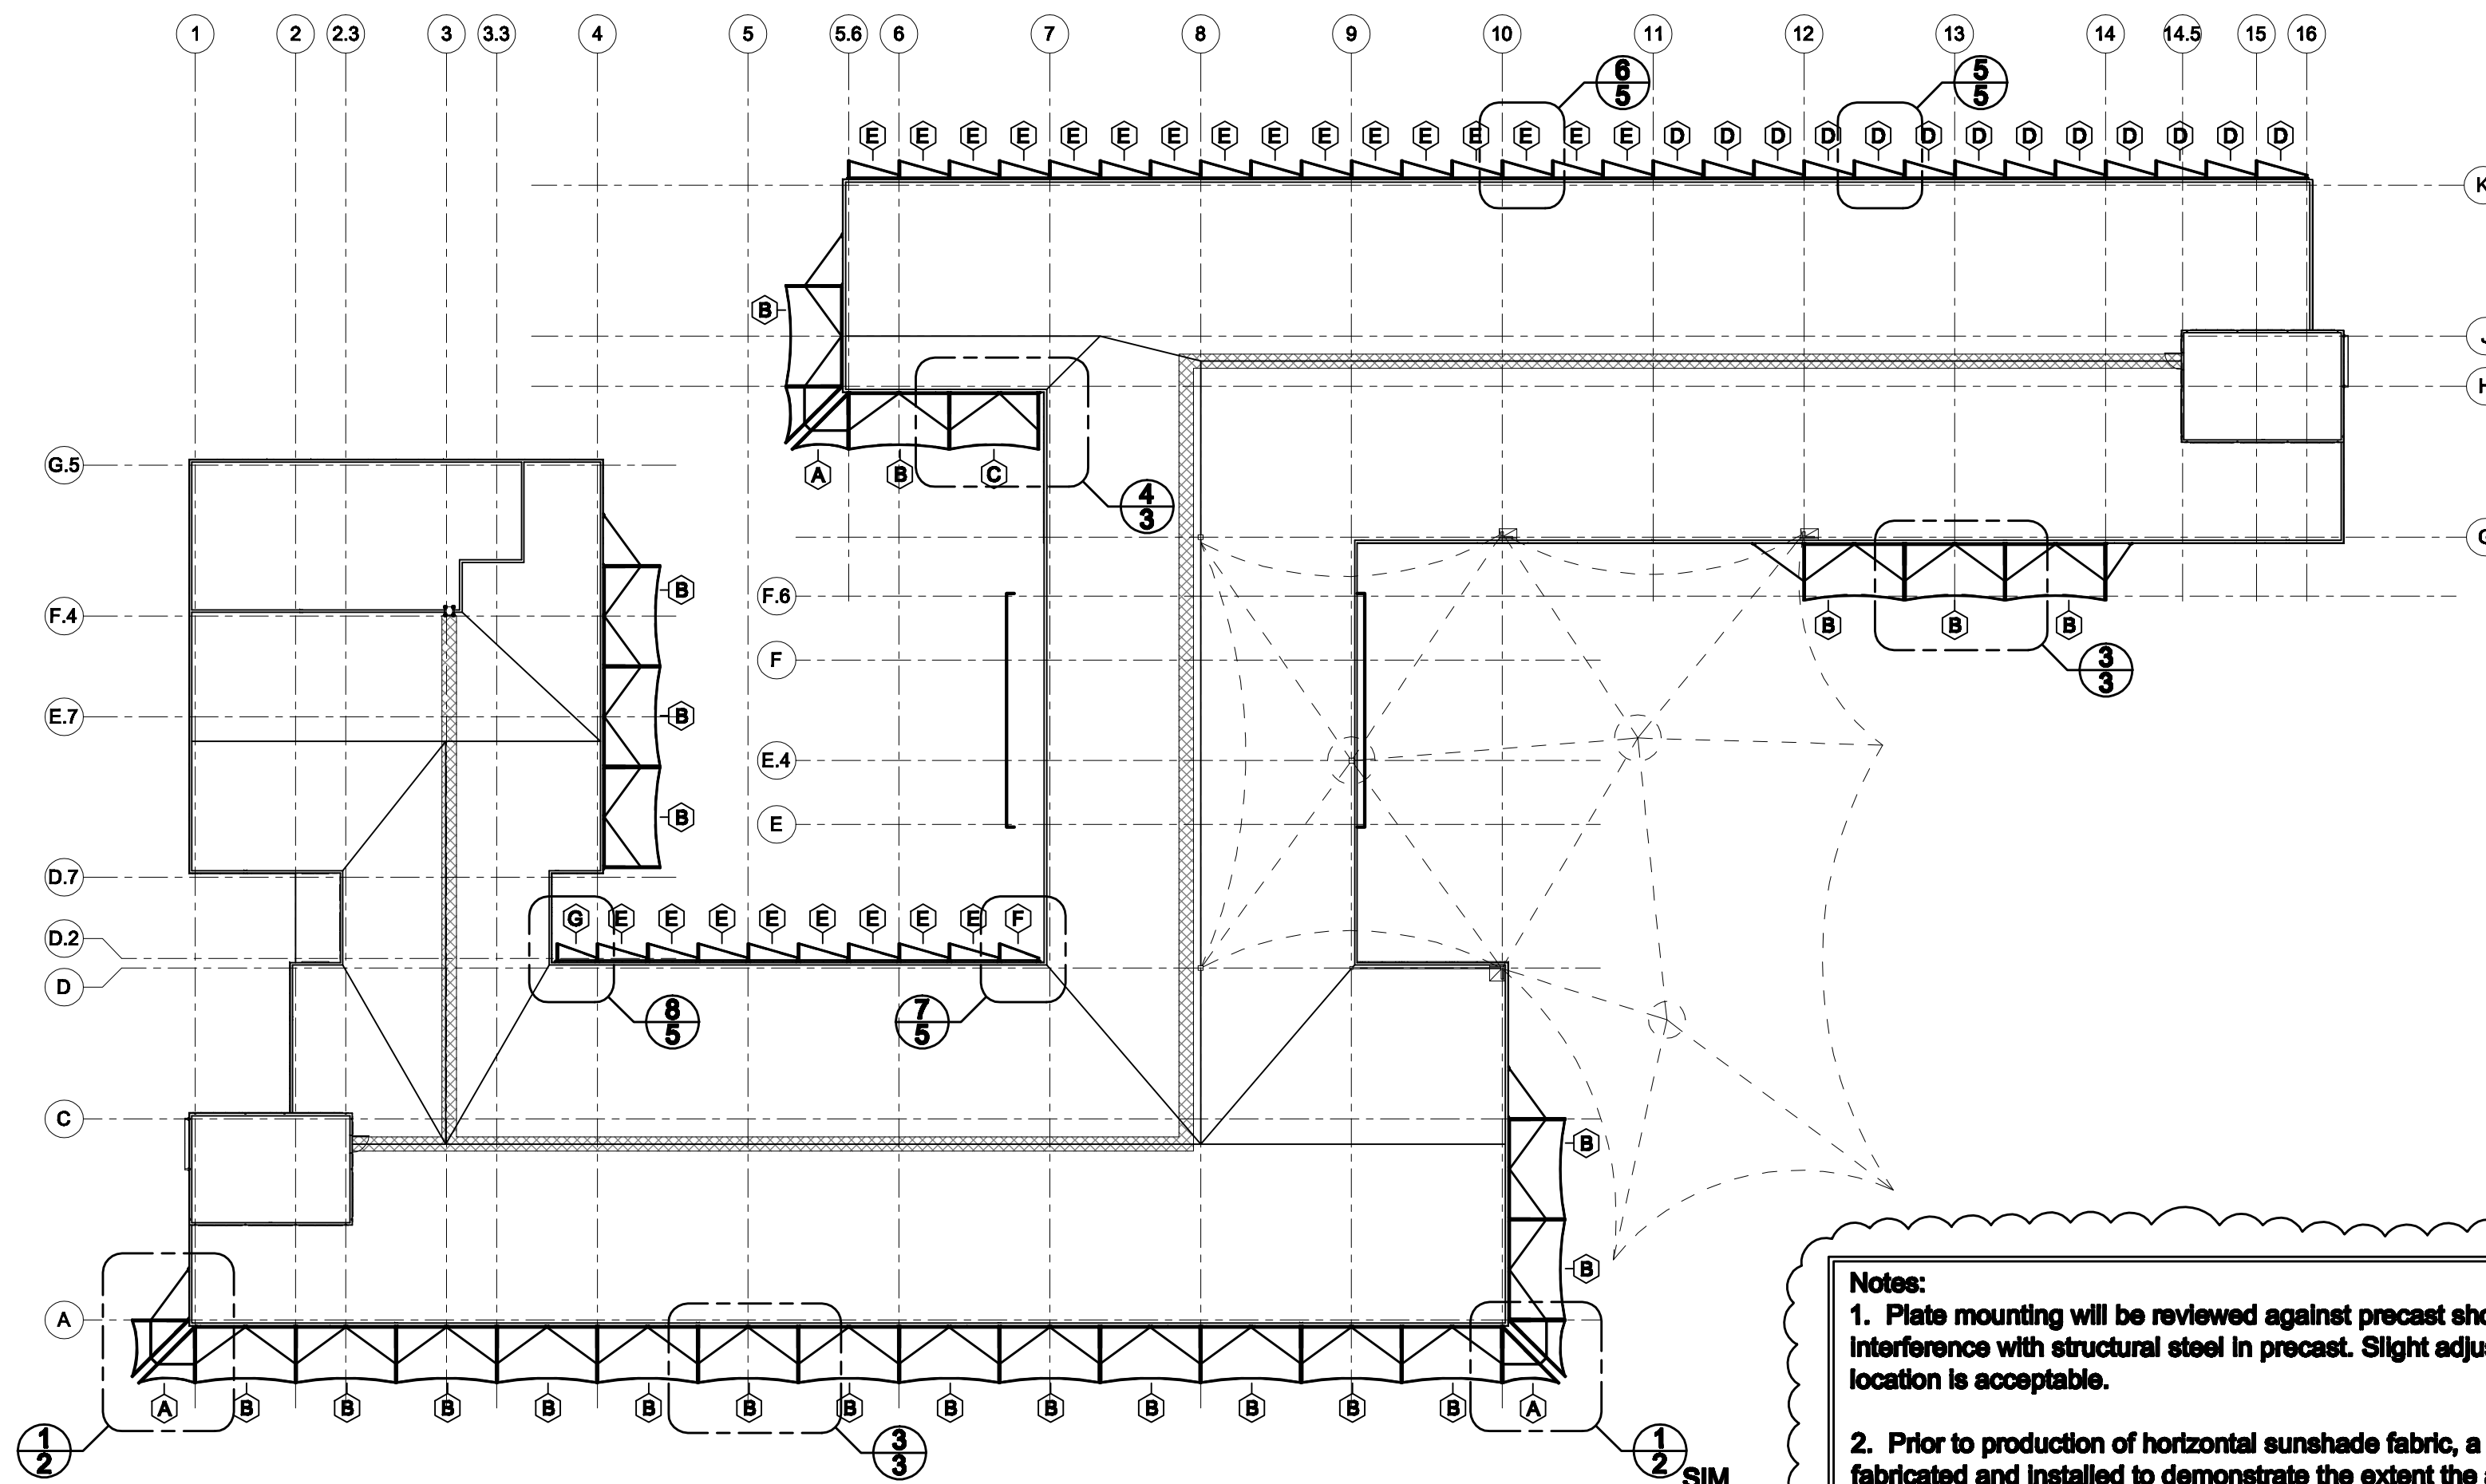

Notes:
1. Plate mounting will be reviewed against precast shops to avoid interference with structural steel in precast. Slight adjustment of plate location is acceptable.
2. Prior to production of horizontal sunshade fabric, a mockup will be fabricated and installed to demonstrate the extent the arc reflected on the drawing can be reduced. The goal being to reduce the apex of arc dimensions to approximately 12"-16".

General Design Information

2010 FLORIDA BUILDING CODE, ASCE 7-10
RISK CATEGORY II, ULT. WIND SPEED 146 MPH (113 MPH ASD)
I=1.0, Kz=0.82, G=0.85
DESIGNED AS OPEN STRUCTURE, OBSTRUCTED FLOW

GENERAL NOTES

1. THIS SYSTEM HAS BEEN DESIGNED AND SHALL BE FABRICATED IN ACCORDANCE WITH

THE REQUIREMENTS OF THE 2010 FLORIDA BUILDING CODE.

2. THE EXISTING HOST STRUCTURE MUST BE CAPABLE OF SUPPORTING THE LOADED CANOPY SYSTEM AS VERIFIED BY THE ARCHITECT/ENGINEER OF RECORD. NO WARRANTY, EITHER EXPRESSED OR IMPLIED, IS CONTAINED HEREIN.

3. ALL FASTENERS TO BE # 10 X 3/4" OR GREATER 2024-T4, 18-8 SERIES 300 NON-MAGNETIC STAINLESS STEEL, OR CADMIUM PLATED OR OTHERWISE CORROSION RESISTANT MATERIAL AND SHALL COMPLY WITH 5.1.1C, SPECIFICATIONS FOR ALUM. STRUCTURES -SECTION 1, THE ALUMINUM ASSOCIATION, INC., & APPLICABLE FEDERAL, STATE, AND LOCAL CODES.

4. ALL EXTRUDED MEMBERS SHALL BE ALUMINUM ALLOY TYPE 6063-T6, 6061-T6, OR

6005-T5.

5. ALL WELDING SHALL BE DONE BY AN AWS CERTIFIED WELDER OR SHALL CONFORM TO AISC STEEL CONSTRUCTION MANUAL 13TH ED. MIN. WELD 1/4" FILLET WELD.

6. THE CONTRACTOR IS RESPONSIBLE TO INSULATE ALUMINUM MEMBERS FROM DISSIMILAR METALS TO PREVENT ELECTROLYSIS.

7. EXCEPT AS EXPRESSLY PROVIDED HEREIN, NO ADDITIONAL CERTIFICATIONS OR AFFIRMATIONS ARE INTENDED.

Client Name & Project

Eckerd College
Center For Molecular And Life Sciences
Pre-Engineered Canopy System

Manufacturer

AWNING WORKS Incorporated
14115 63Rd Way N. - Clearwater, FL 33760
Tel: 727.524.1118 - Fax: 727.524.3110
awnings@awningworksinc.com
www.awningworksinc.com
Certified General Contractor
License # CGC1511475

Structural Engineer


1 05.17.11

Copyright Note


COPYRIGHT AWNING WORKS INC.
This document is the property of Awning Works Inc. and shall not be reproduced in whole or part without written consent of Awning Works Inc. alterations, highlights, remarks or other markings to this document are not permitted.

Rev
1 of 9

2 Material: Aluminum
Paint Color: White
Fabric: Soltis 86
Quantity: 3
Scale: 3/8" = 1'-0"

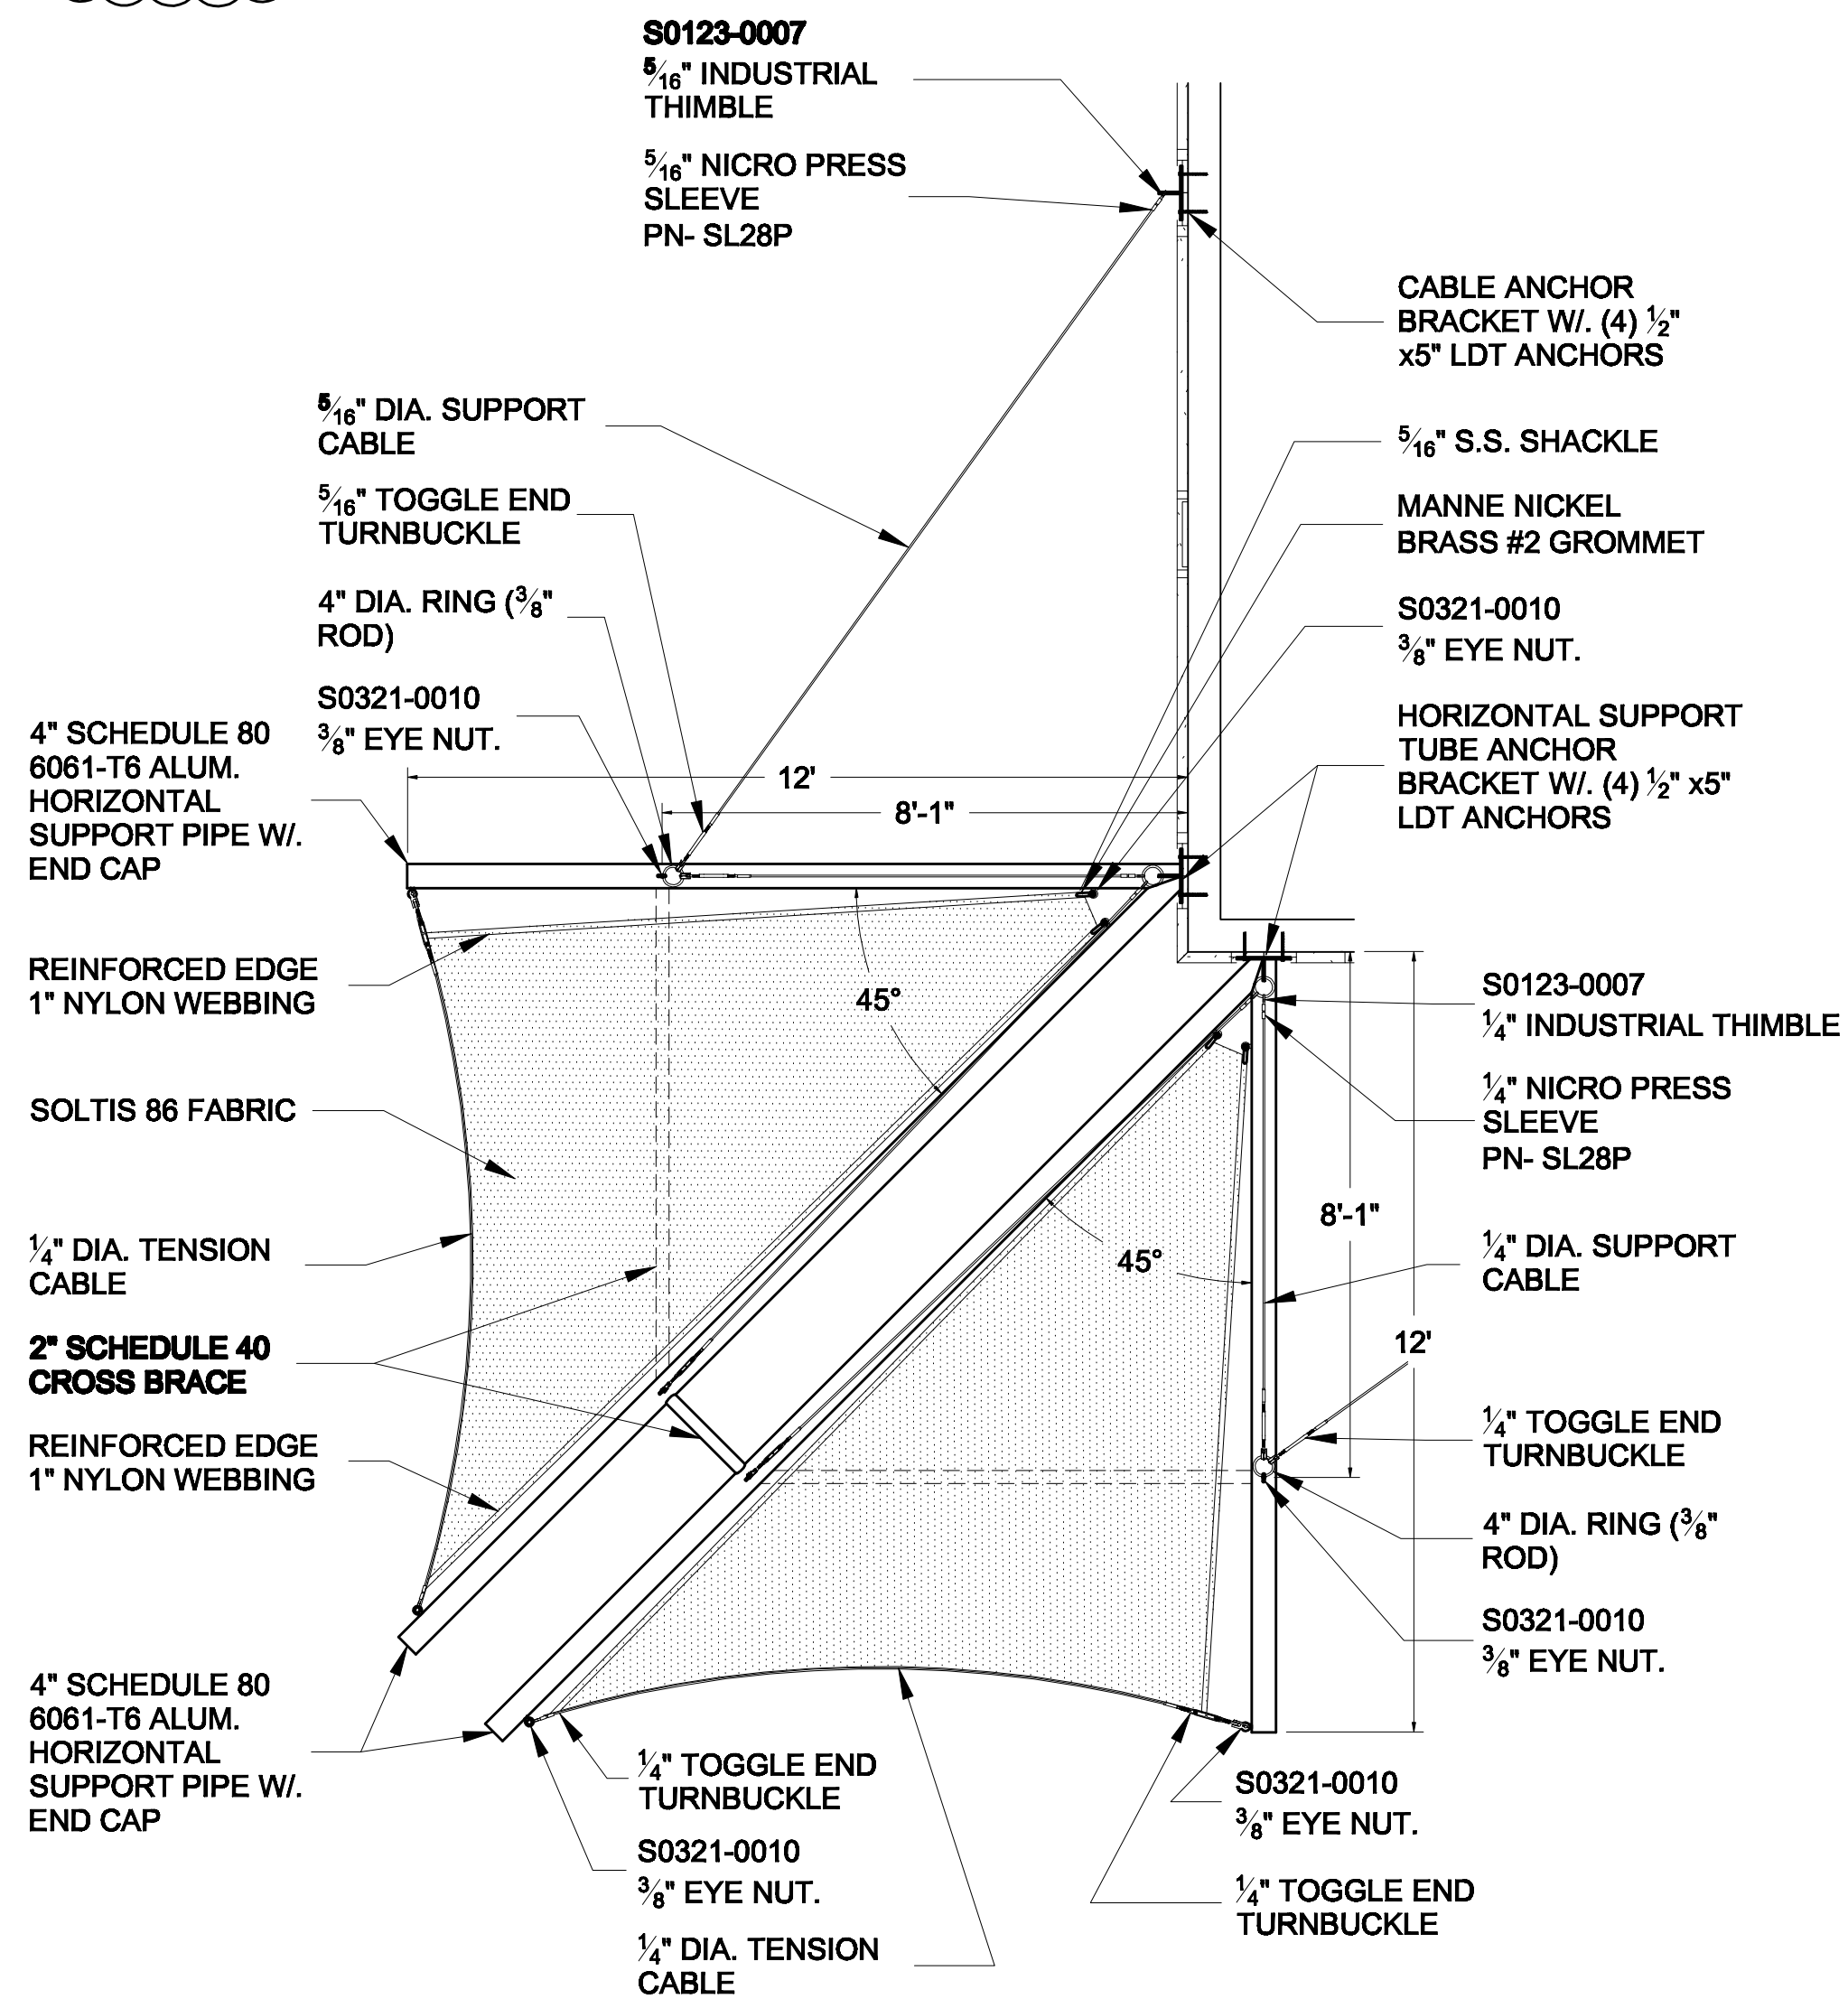

2 **Material:** Aluminum
Paint Color: White
Fabric: Soltis 86
Quantity: 3
Scale: 3/8" = 1'-0"

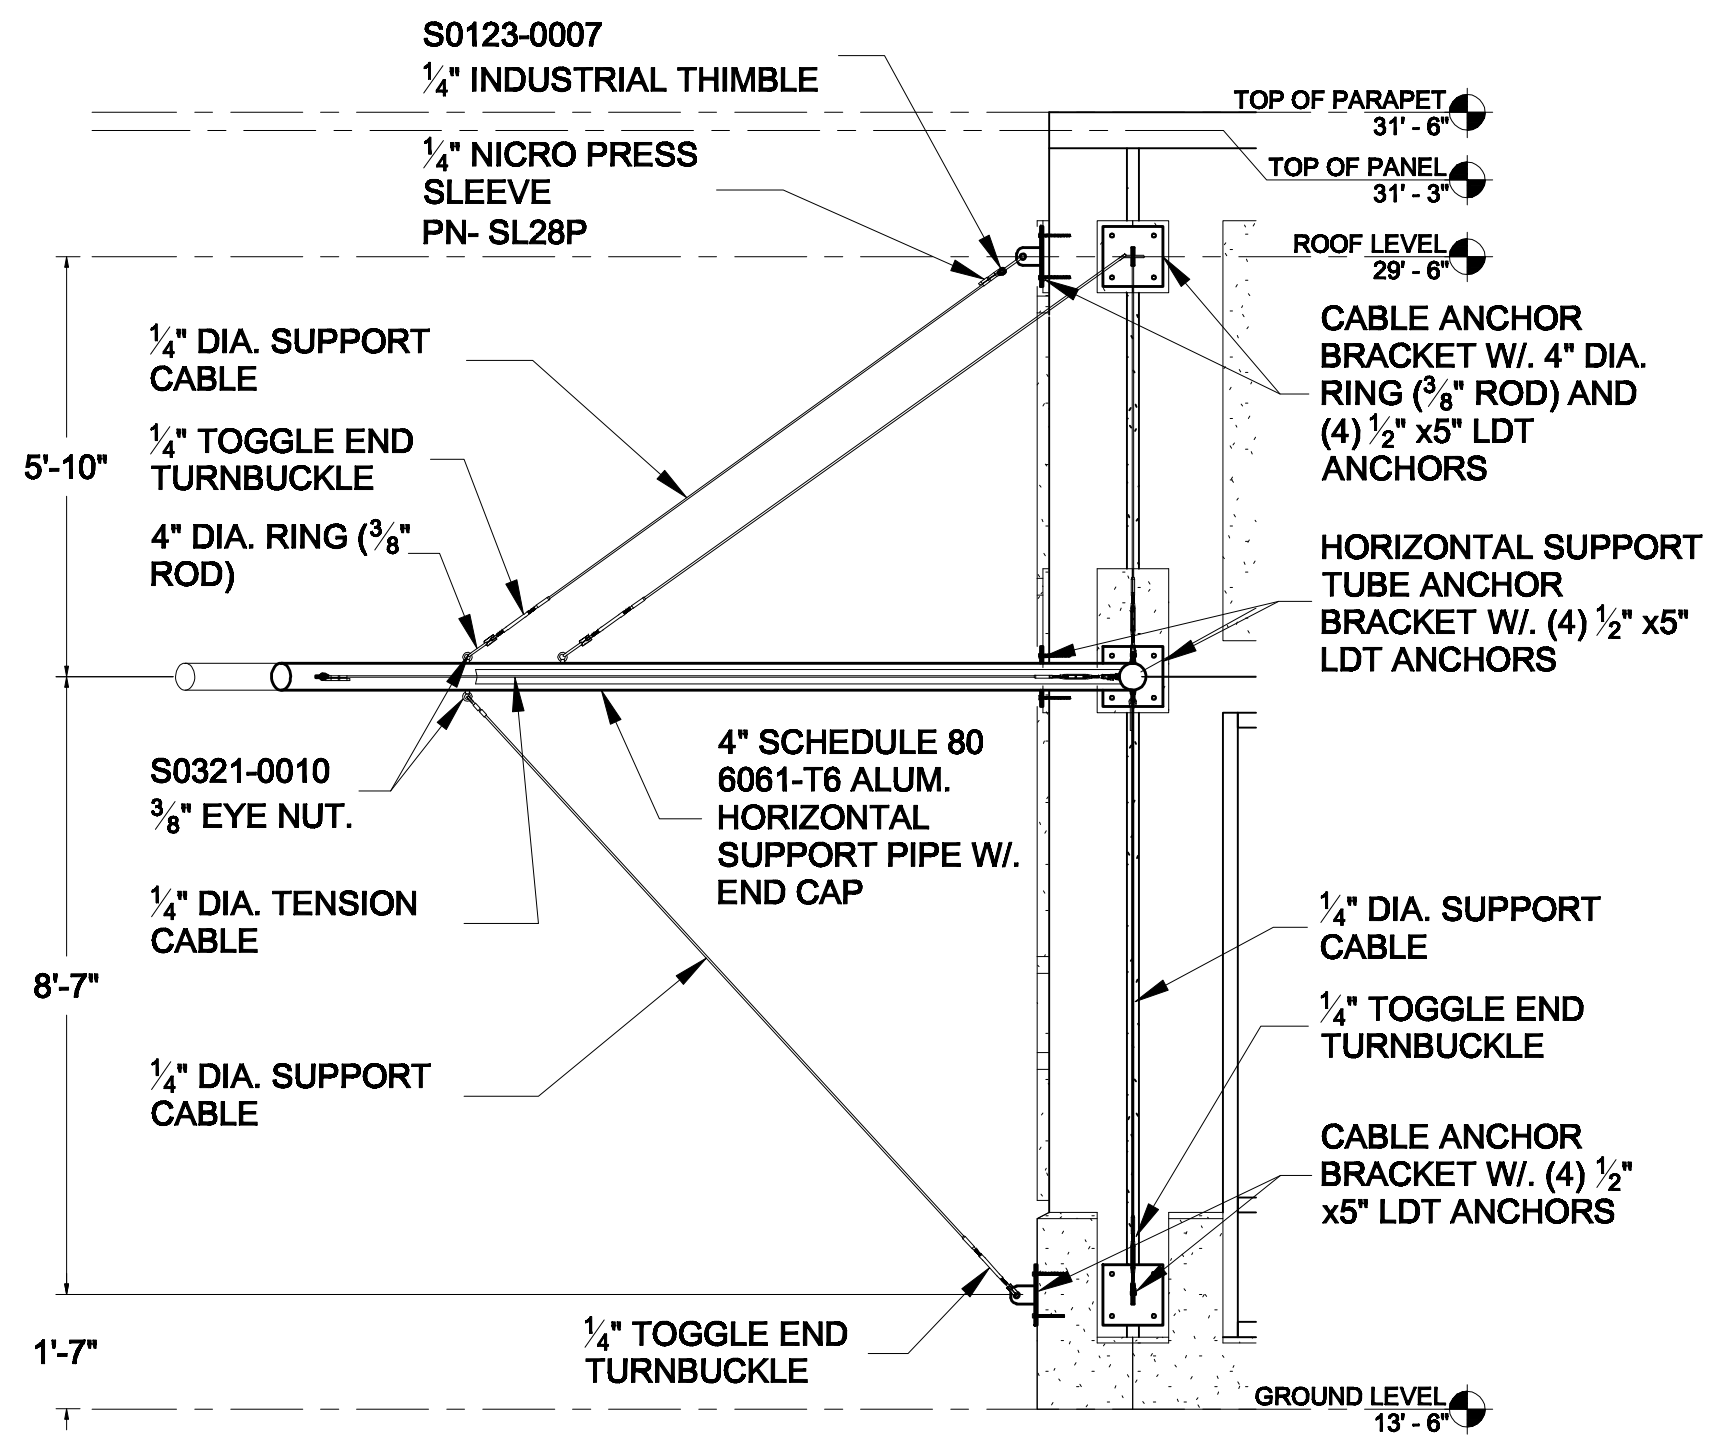

**Eckerd College
Center For Molecular And Life Sciences
Pre-Engineered Canopy System**

Manufacturer

AWNING WORKS incorporated
141115 63Rd Way N. - Clearwater, Fl 33760
Tel: 727.524.1118 - Fax: 727.524.3110
awnings@awningworkslnc.com
www.awningworkslnc.com
Certified General Contractor
License # CGC1511475


Structural Engineer

1 05.17.11


Copyright Notes

COPYRIGHT AWNING WORKS INC.
This document is the property of Awning Works Inc. and shall not be reproduced in whole or part without written consent of Awning Works Inc. alterations, highlights, remarks or other markings to this document are not permitted.

Material: Aluminum
Paint Color: White
Fabric: Soltis 86
Quantity: 23
Scale: 3/8" = 1'-0"

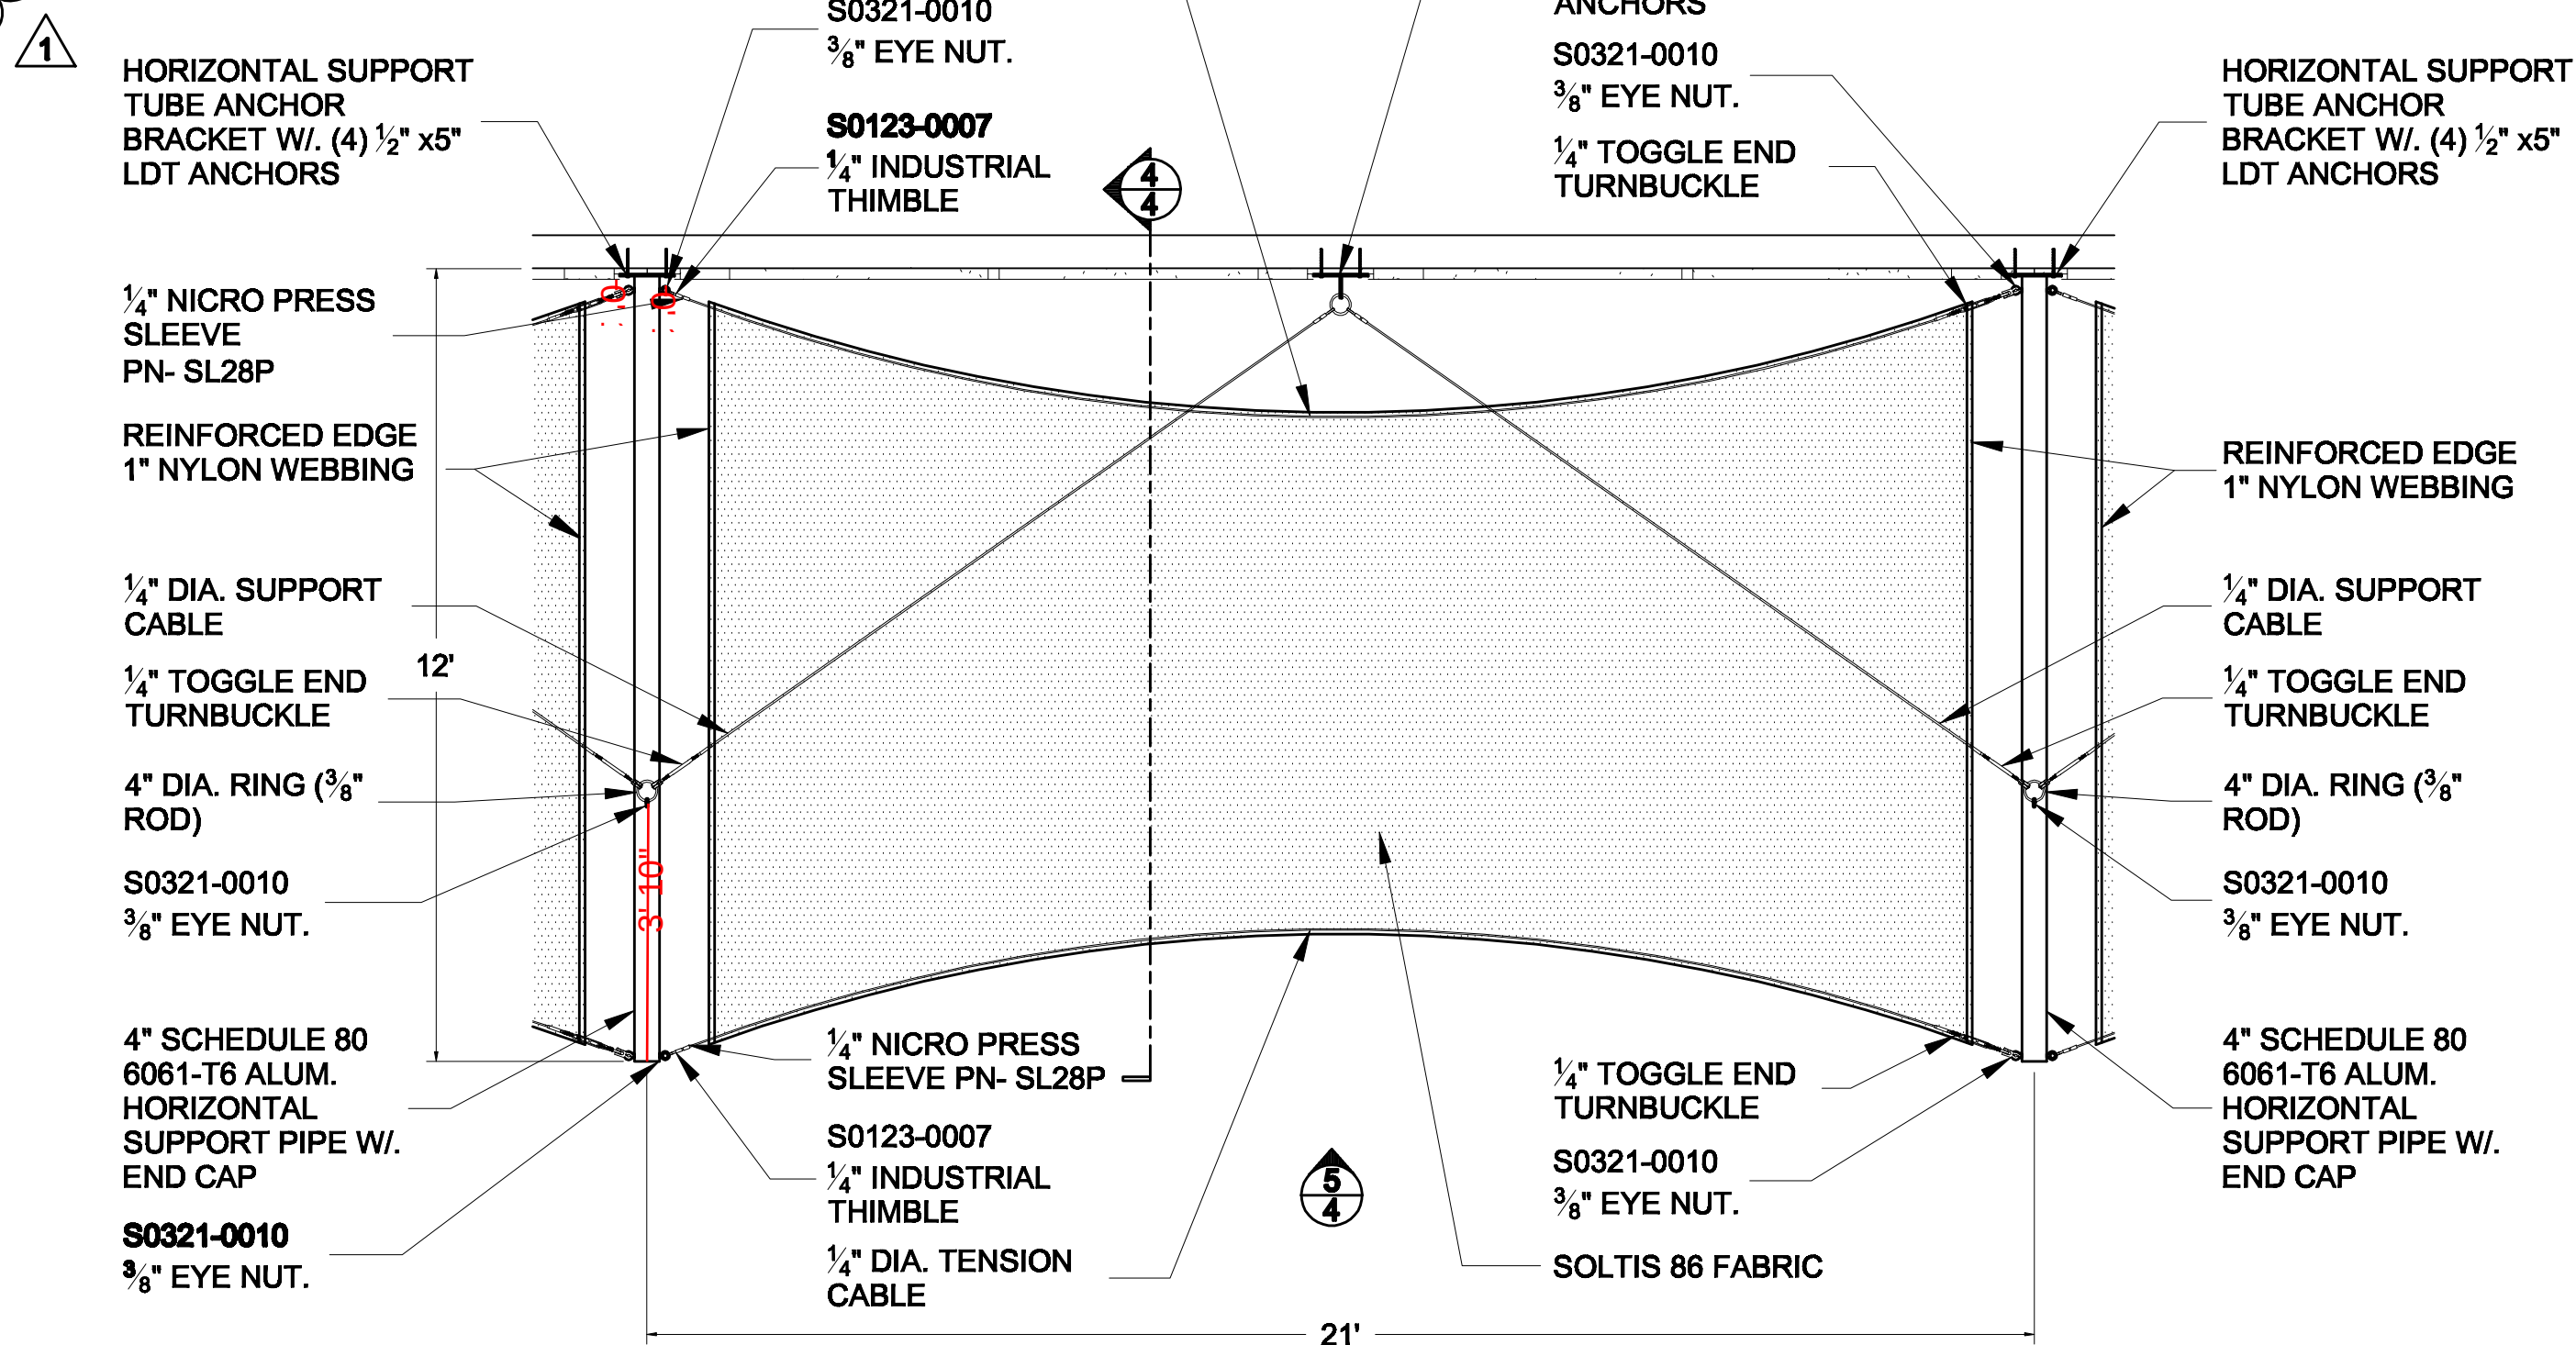

Material: Aluminum
Paint Color: White
Fabric: Soltis 86
Quantity: 1
Scale: 3/8" = 1'-0"

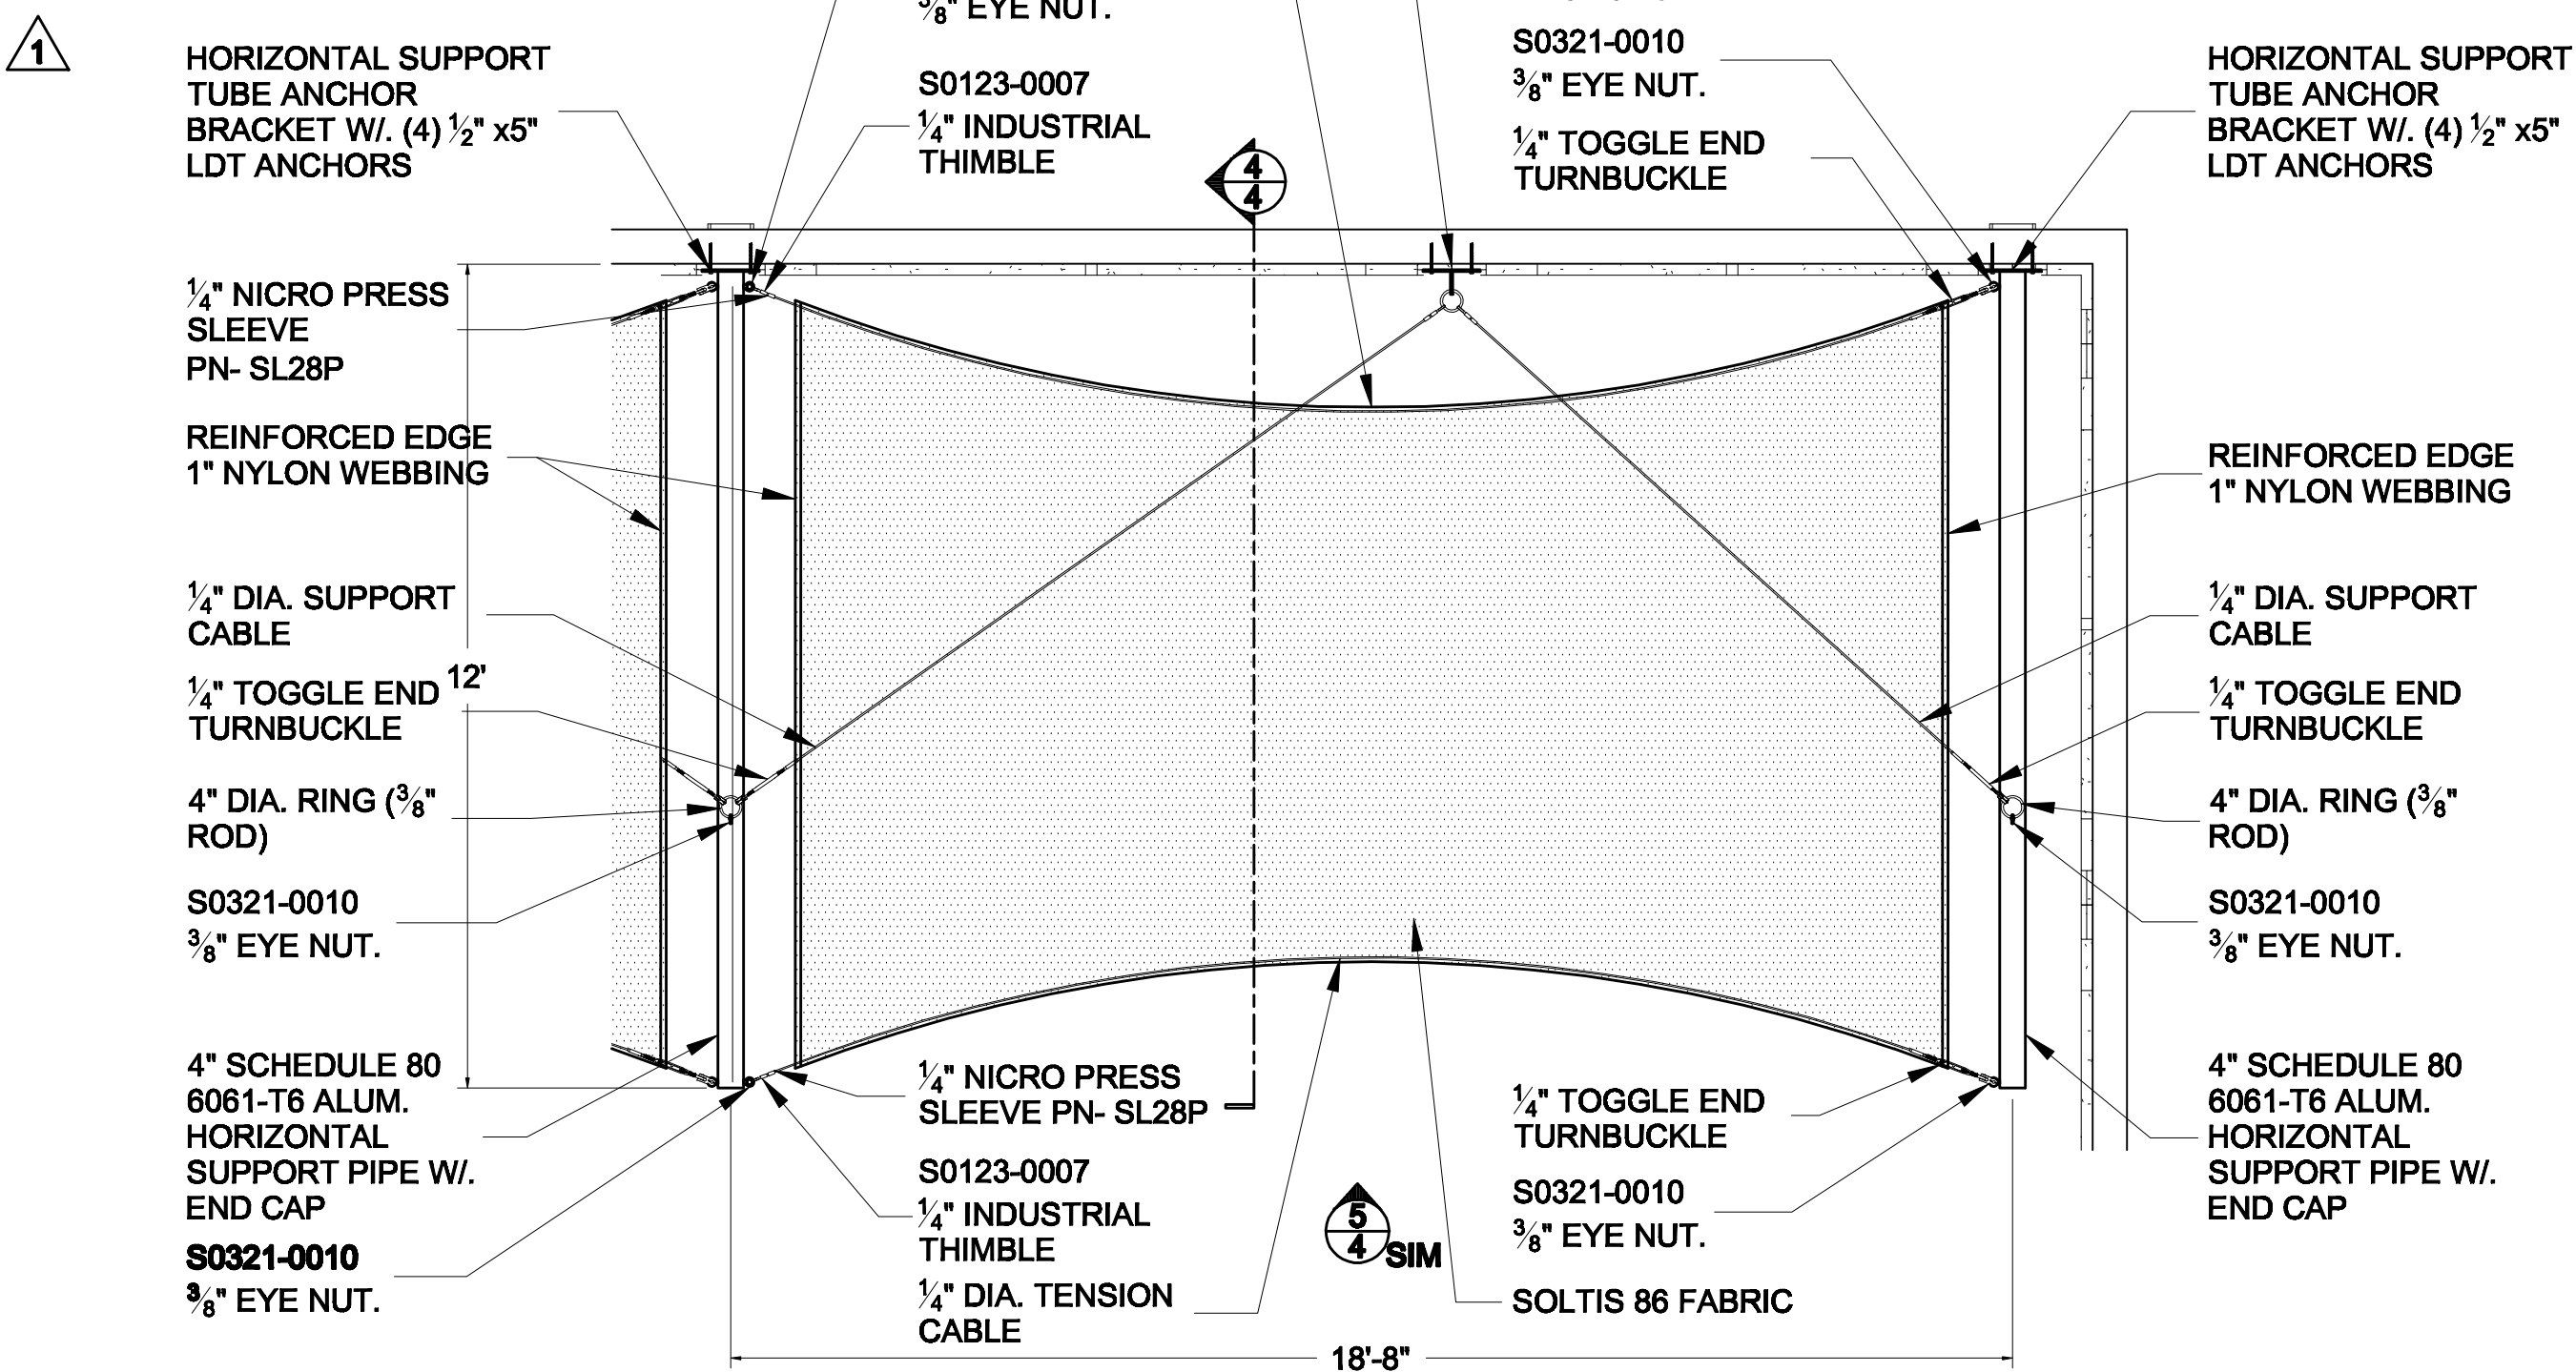

**Eckerd College
Center For Molecular And Life Sciences
Pre-Engineered Canopy System**


AWNING WORKS Incorporated
141115 63Rd Way N - Clearwater, FL 33760
Tel: 727.524.1118 - Fax: 727.524.3110
awnings@awningworkslnc.com
www.awningworkslnc.com
Certified General Contractor
License # CGC1511475

1 05.17.11

COPYRIGHT AWNING WORKS INC.
This document is the property of Awning
Works Inc. and shall not be reproduced in
whole or part without written consent of
Awning Works Inc. alterations, highlights,
remarks or other markings to this
document are not permitted.


4 Section - Pre-Engineered Canopy System - CANOPIES 'B' AND 'C'
Material: Aluminum
Paint Color: White
Fabric: Soltis 86
Scale: 3/8" = 1'-0"

1

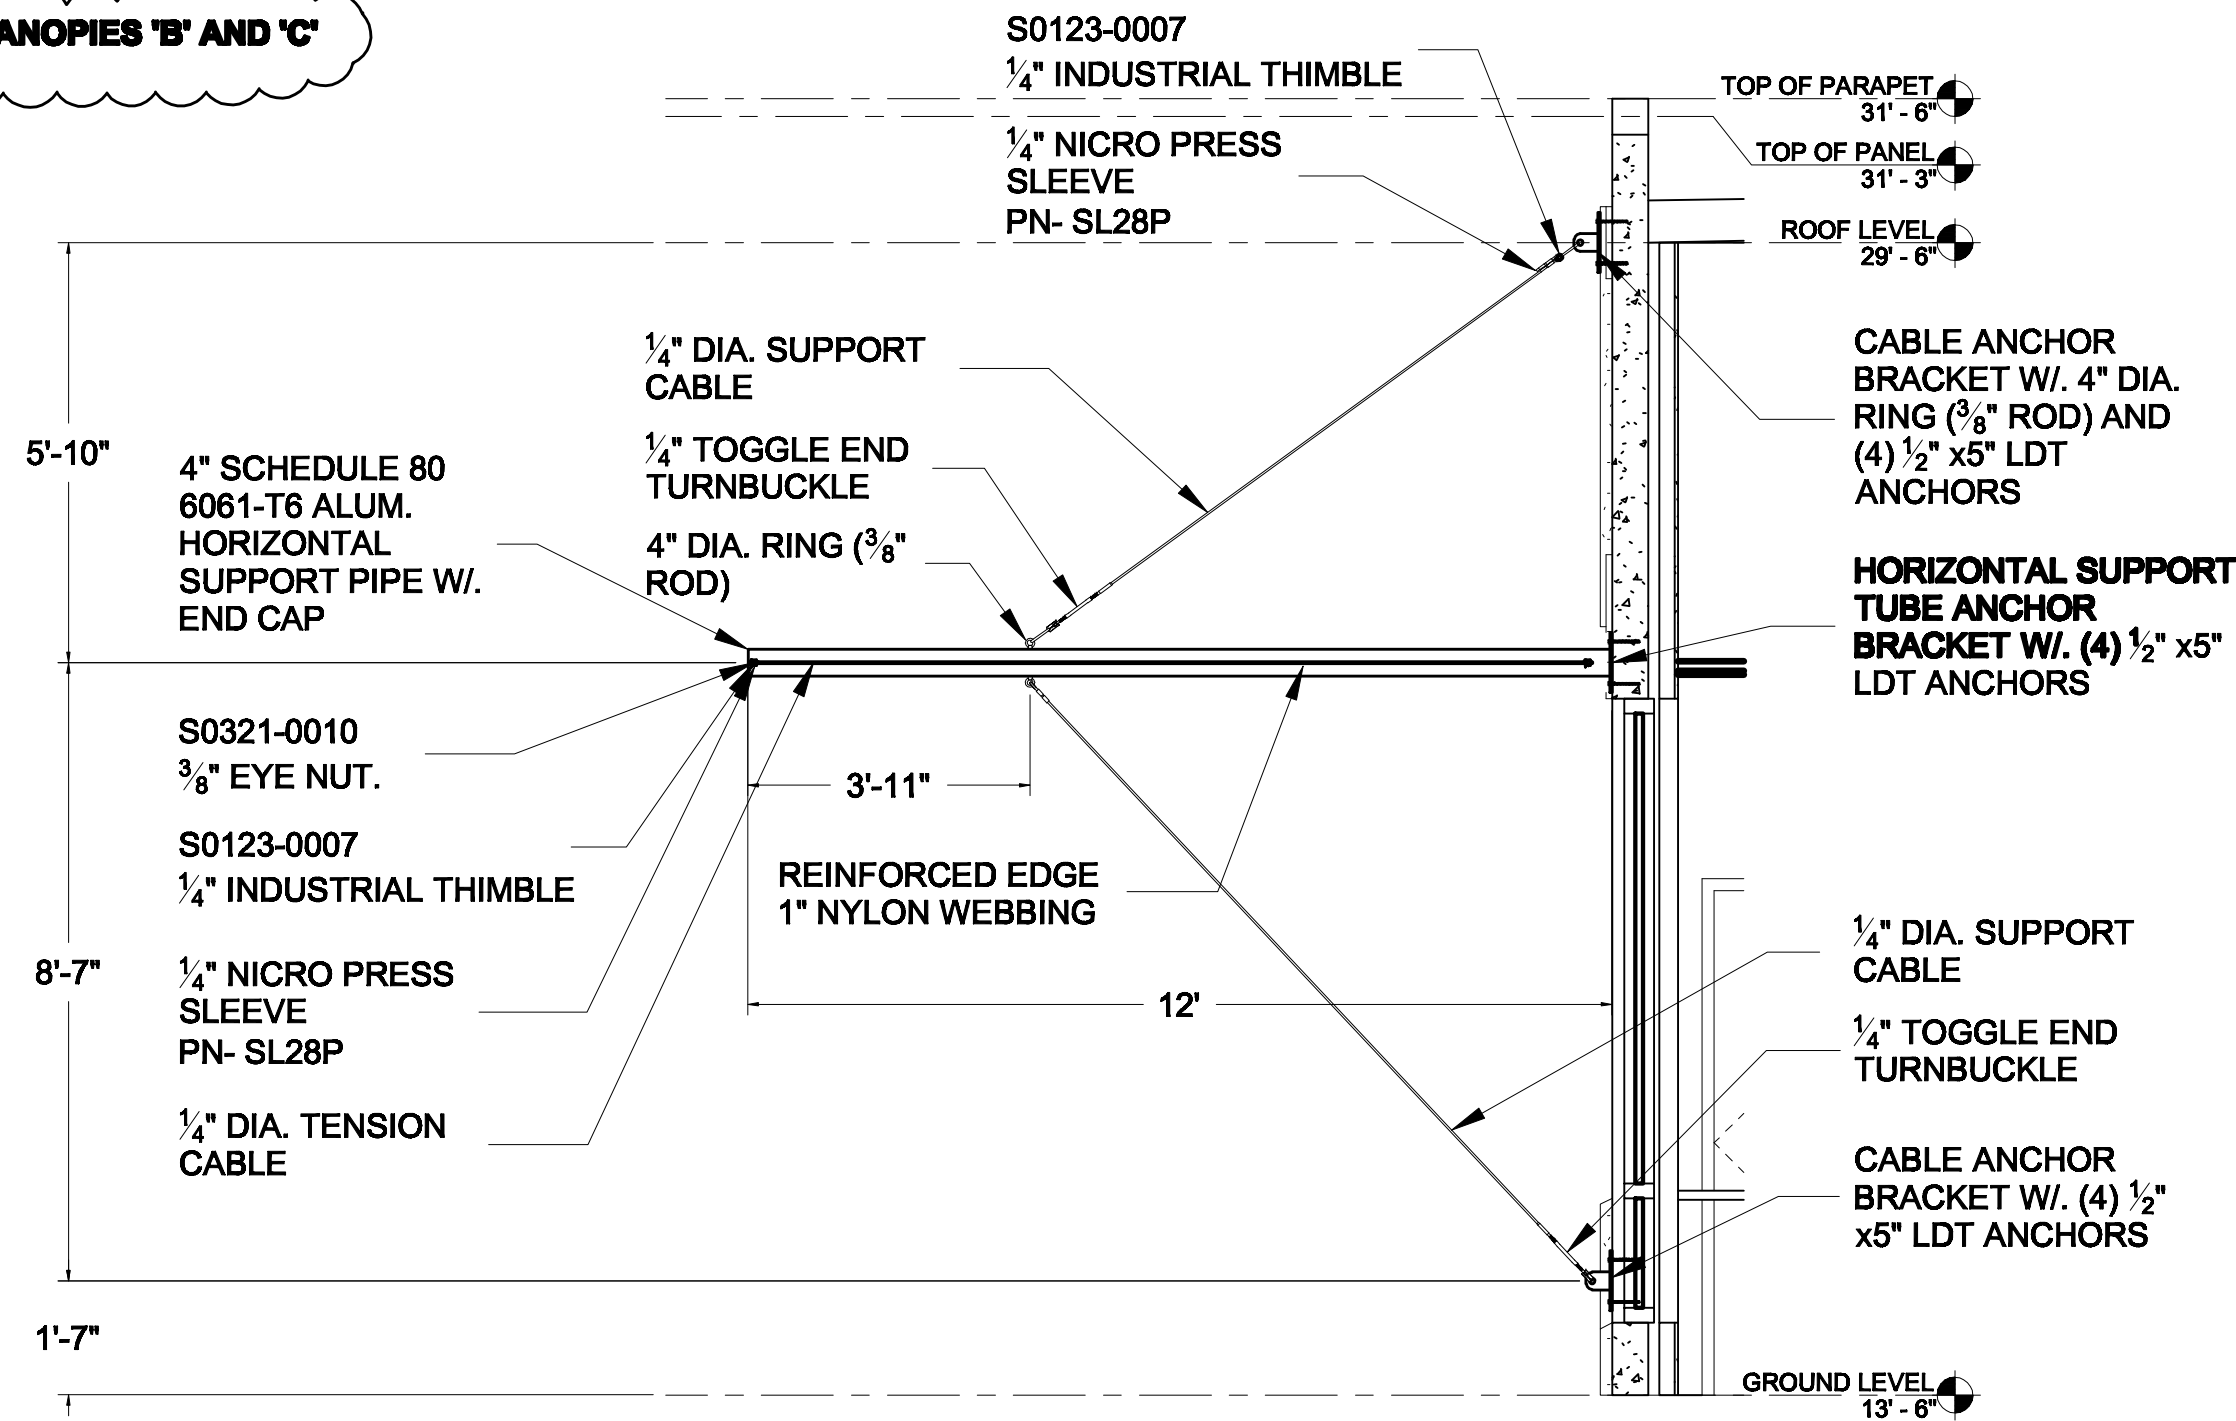

5 Elevation - Pre-Engineered Canopy System - CANOPIES 'B' AND 'C'
Material: Aluminum
Paint Color: White
Fabric: Soltis 86
Scale: 3/8" = 1'-0"

1

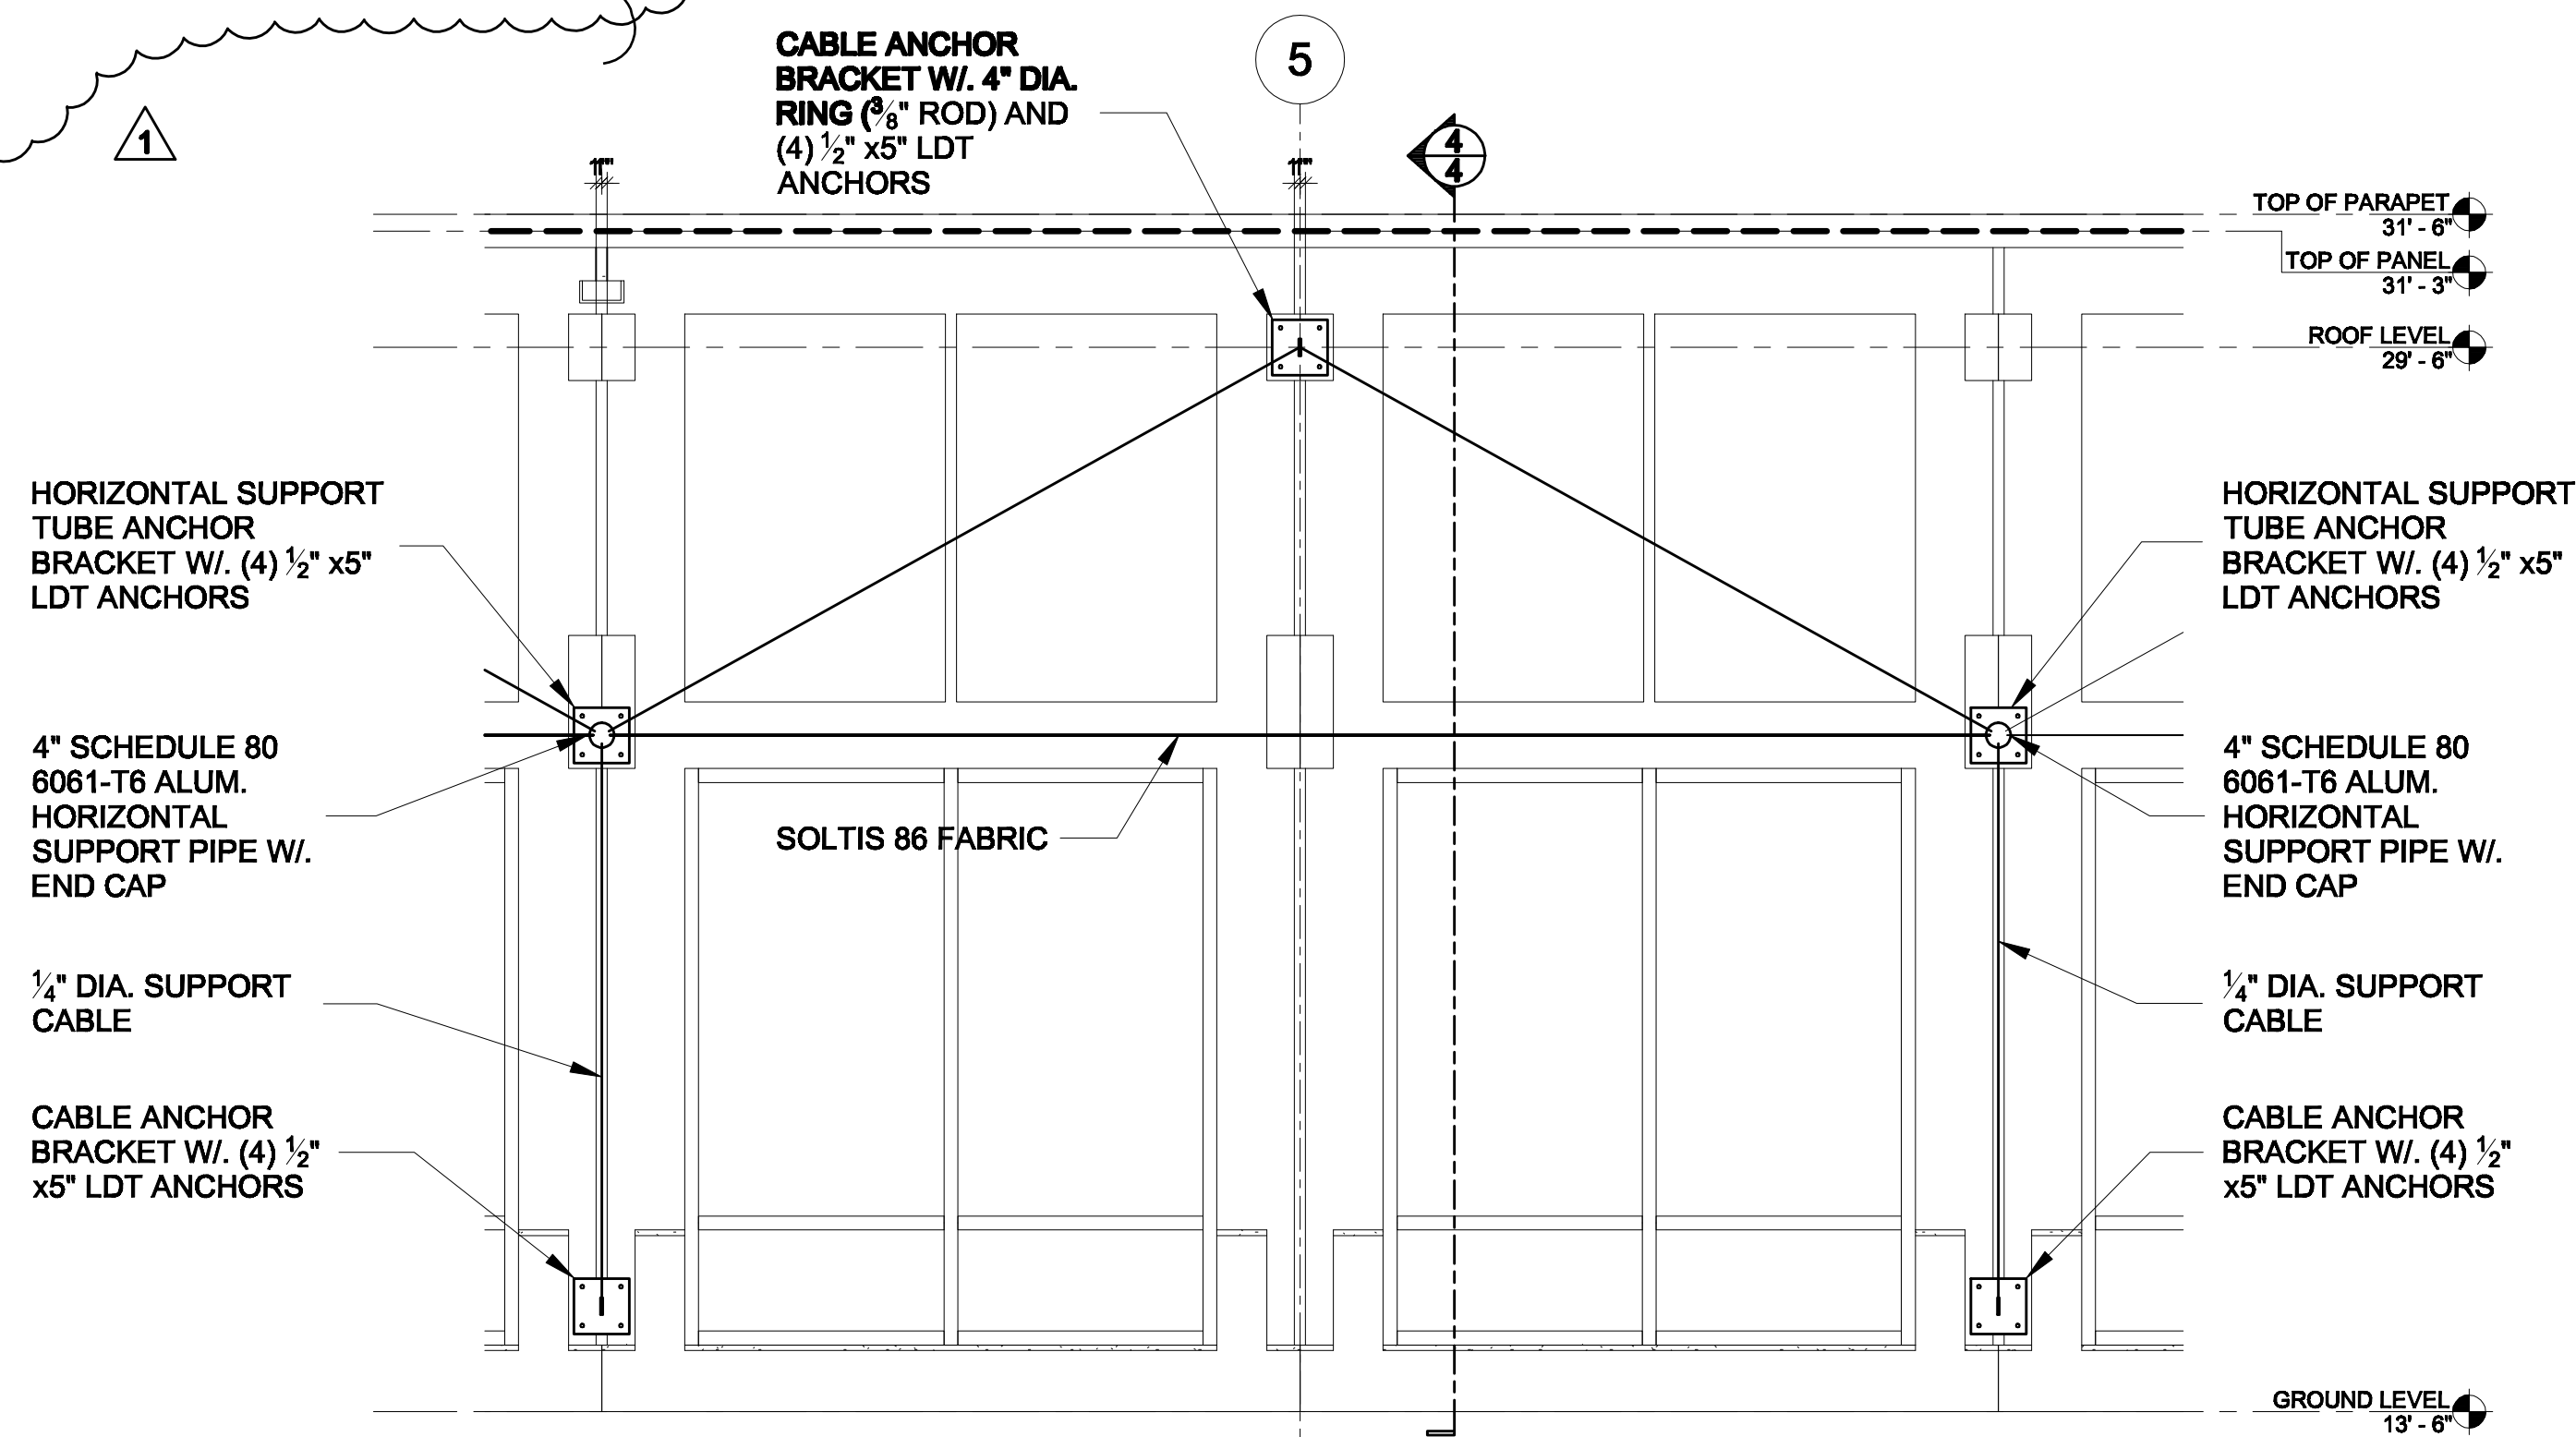

Client Name & Project

Eckerd College
Center For Molecular And Life Sciences
Pre-Engineered Canopy System

Manufacturer

AWNING WORKS Incorporated
14115 63Rd Way N. - Clearwater, FL 33760
Tel: 727.524.1118 - Fax: 727.524.3110
awnings@awningworksinc.com
www.awningworksinc.com
Certified General Contractor
License # CGC1511475

Structural Engineer


1 05.17.11

Copyright Note

COPYRIGHT AWNING WORKS INC.
This document is the property of Awning Works Inc. and shall not be reproduced in whole or part without written consent of Awning Works Inc. alterations, highlights, remarks or other markings to this document are not permitted.


5
5 Plan Detail - Pre-Engineered Canopy System - CANOPY 'D'
Material: Aluminum
Paint Color: White
Fabric: Soltis 86
Quantity: 13
Scale: 3/8" = 1'-0"

1

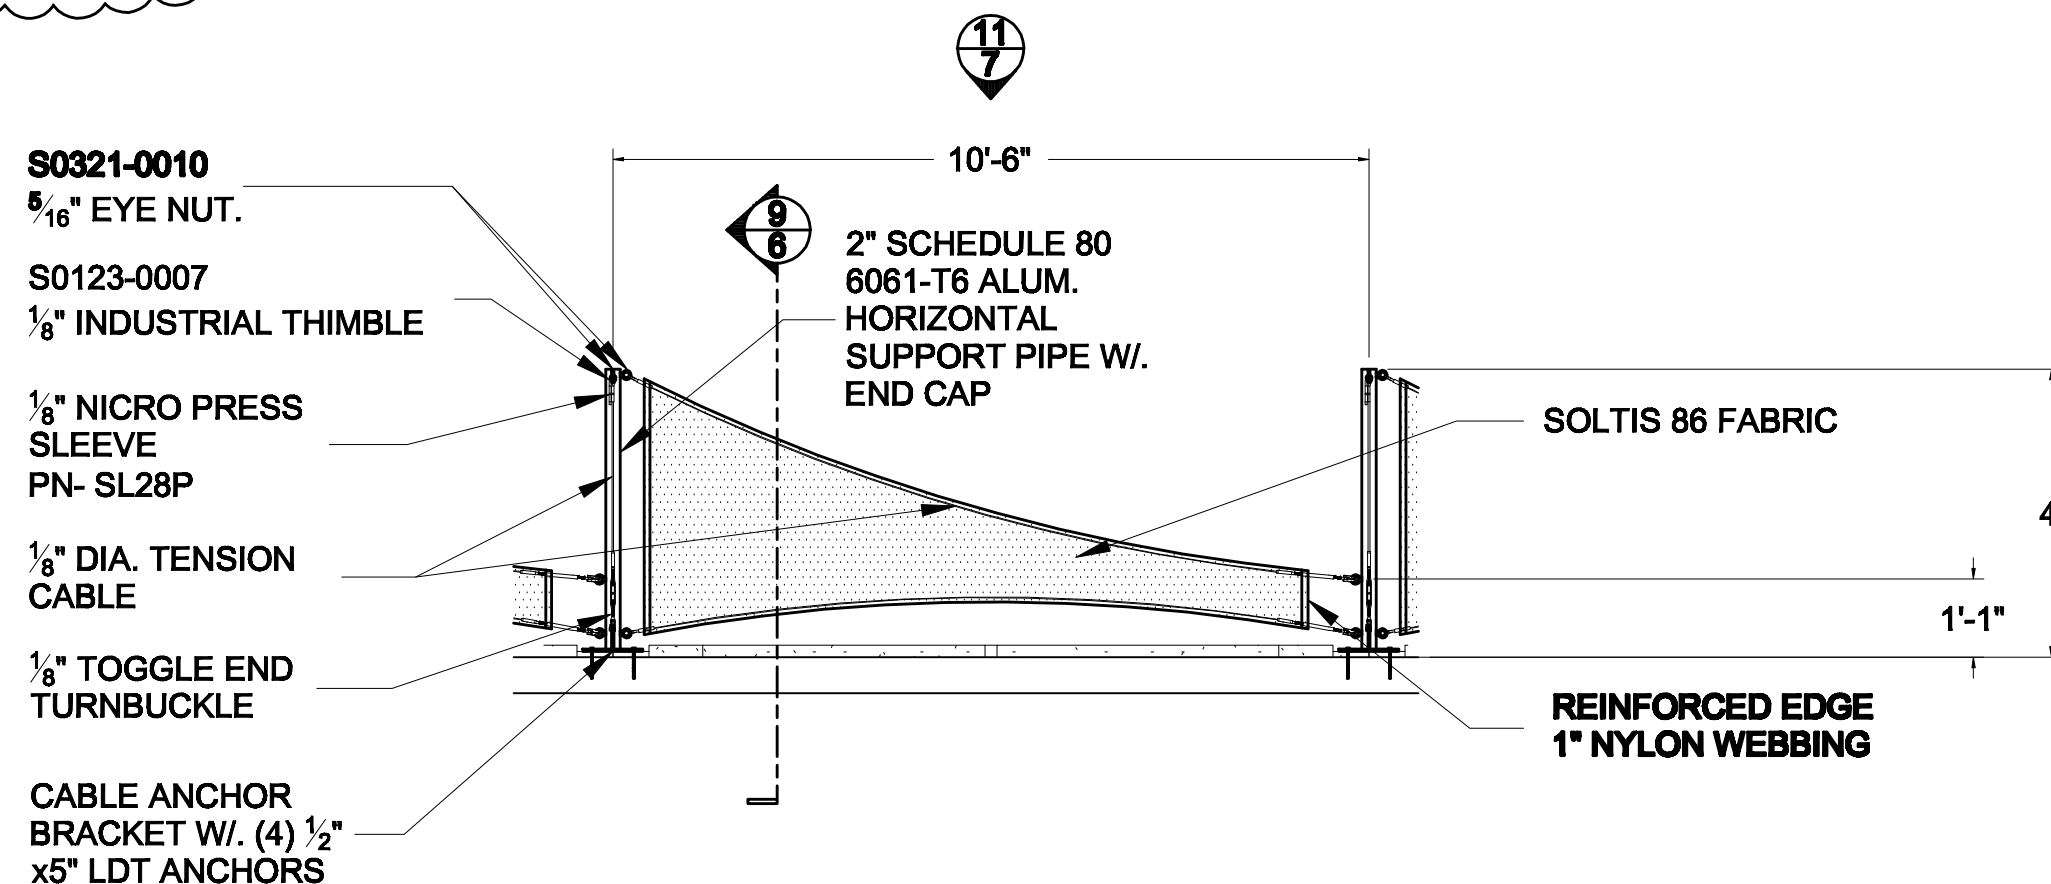

6
5 Plan Detail - Pre-Engineered Canopy System - CANOPY 'E'
Material: Aluminum
Paint Color: White
Fabric: Soltis 86
Quantity: 24
Scale: 3/8" = 1'-0"


1

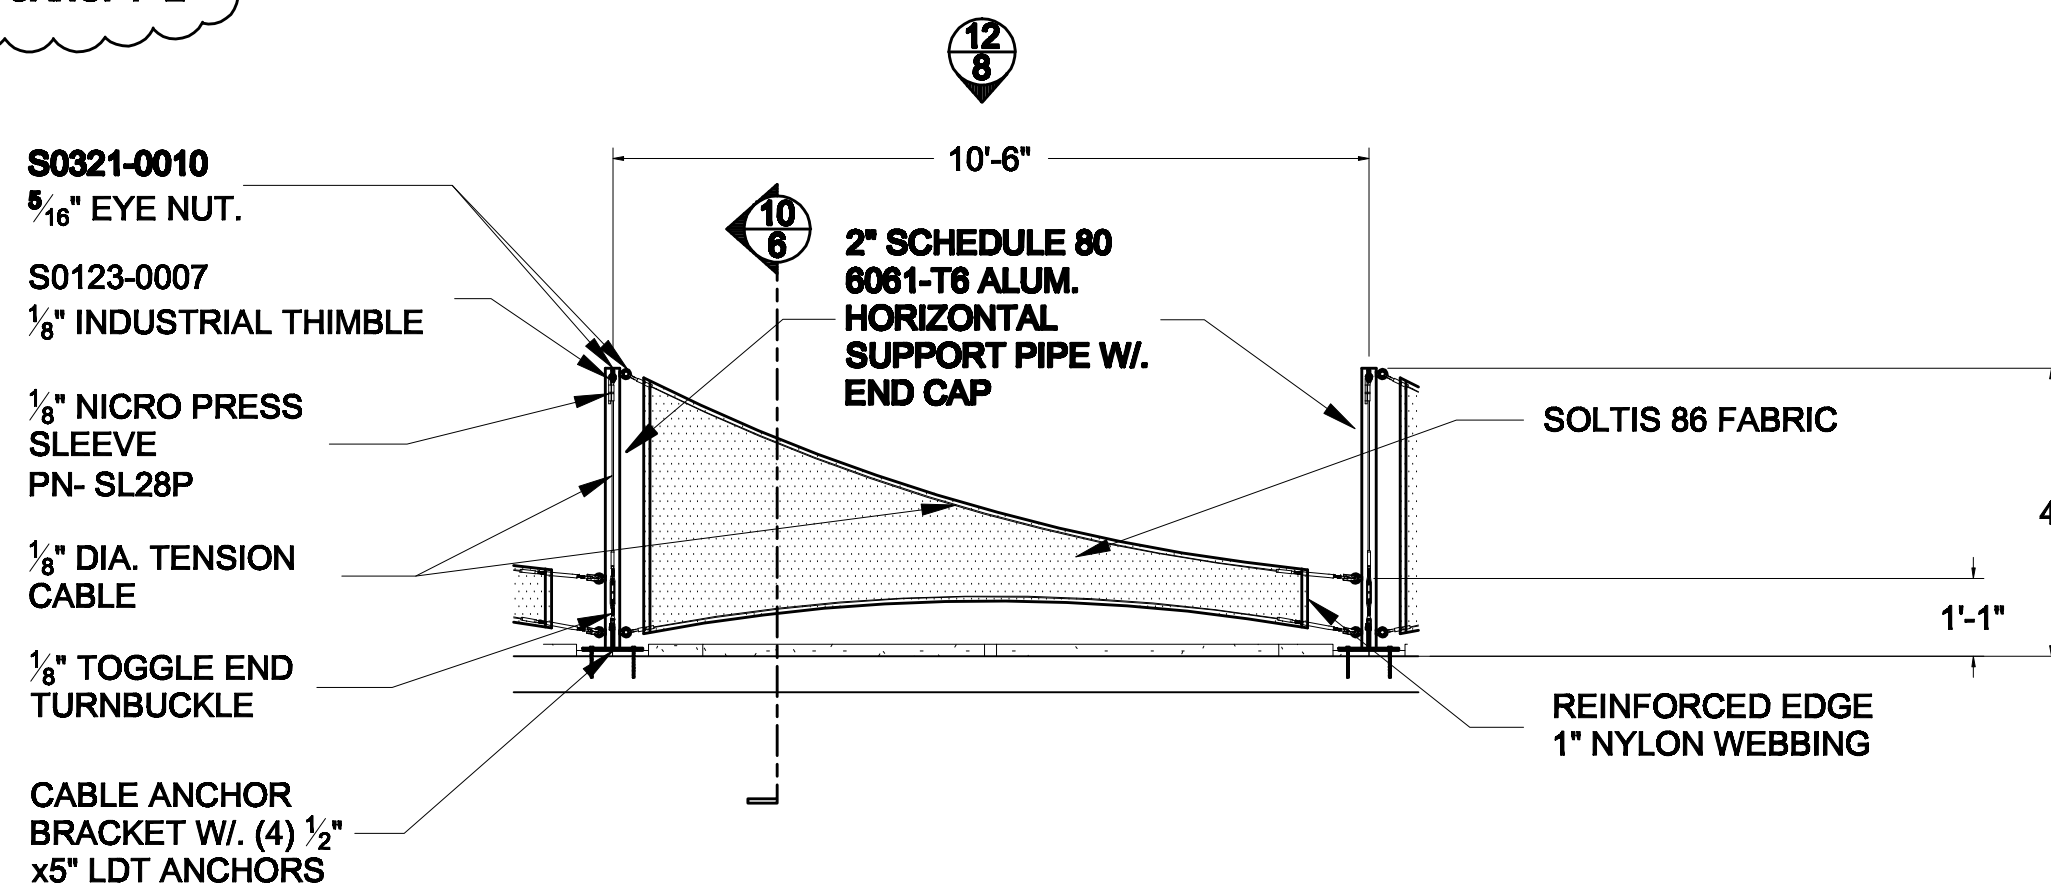

7
5 Plan Detail - Pre-Engineered Canopy System - CANOPY 'F'
Material: Aluminum
Paint Color: White
Fabric: Soltis 86
Quantity: 1
Scale: 3/8" = 1'-0"

1


12/8
SIM

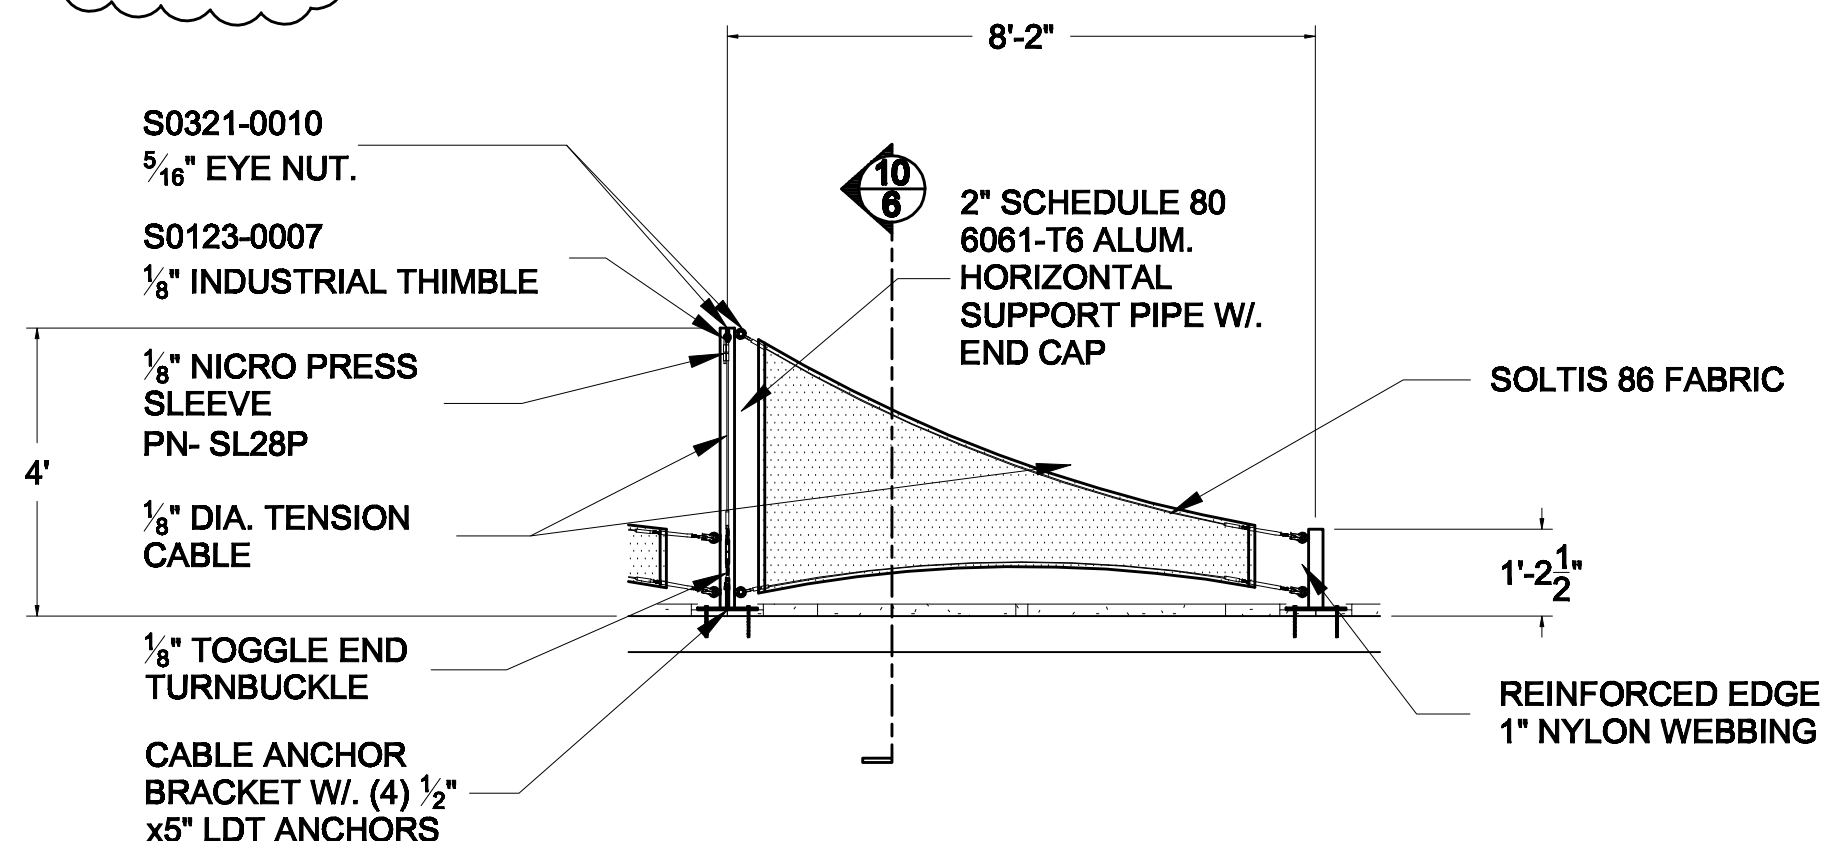

8
5 Plan Detail - Pre-Engineered Canopy System - CANOPY 'G'
Material: Aluminum
Paint Color: White
Fabric: Soltis 86
Quantity: 1
Scale: 3/8" = 1'-0"

1

12/8
SIM

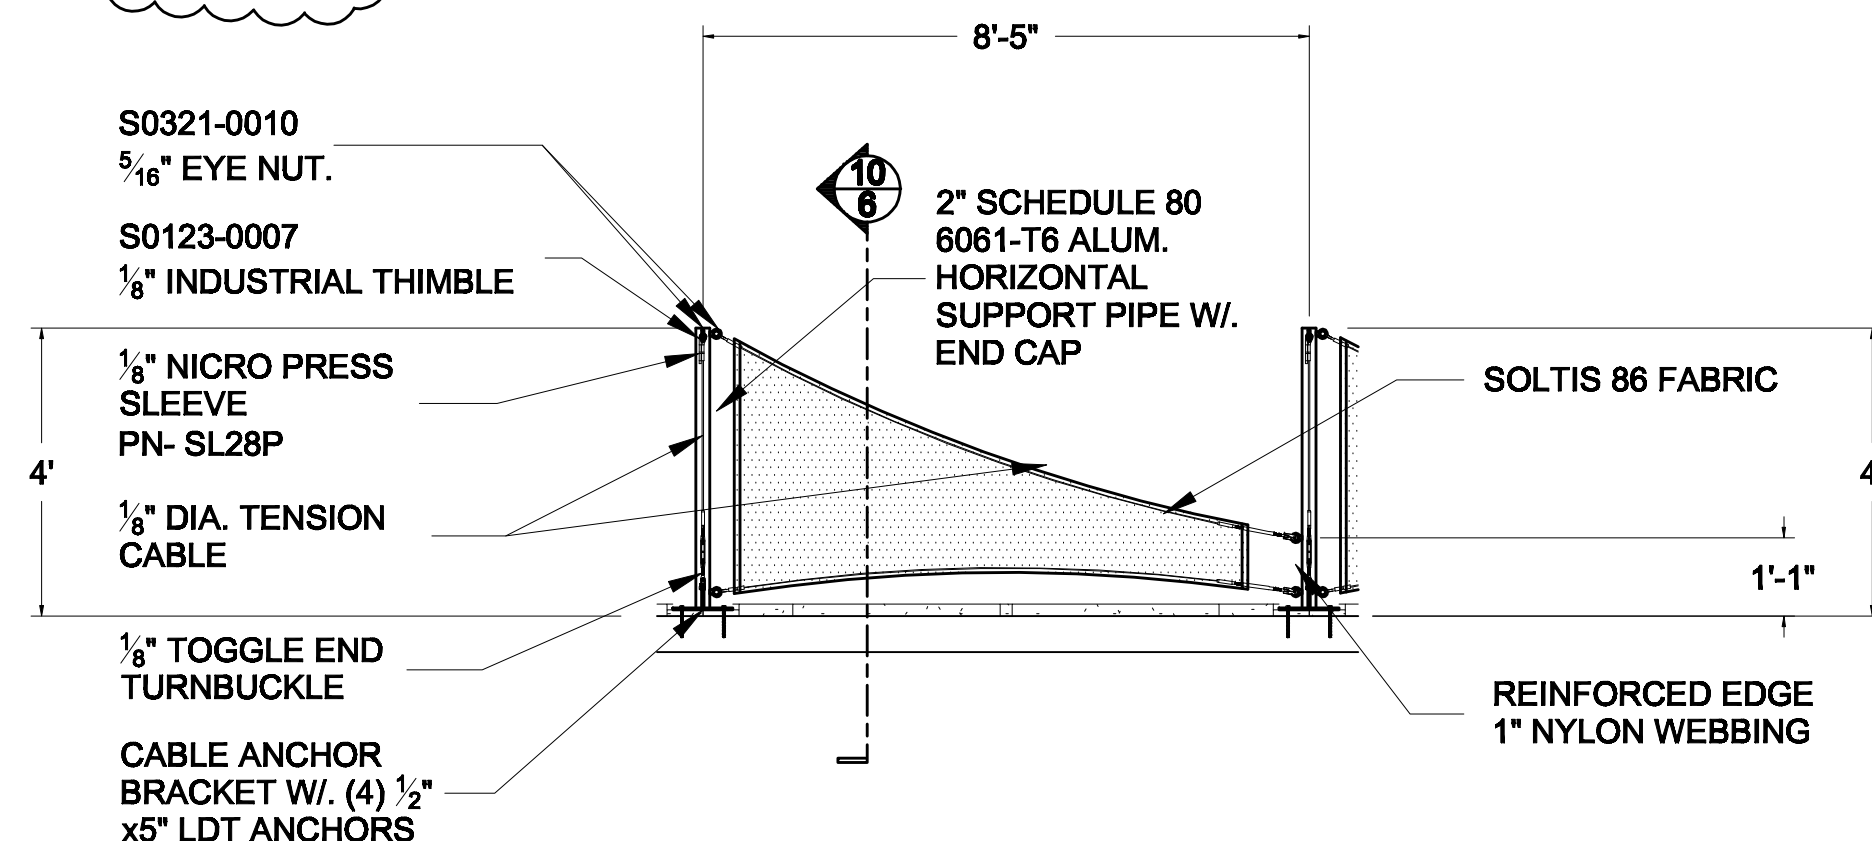

Client Name & Project

Eckerd College
Center For Molecular And Life Sciences
Pre-Engineered Canopy System

Manufacturer

AWNING WORKS Incorporated
14115 63Rd Way N. - Clearwater, FL 33760
Tel: 727.524.1118 - Fax: 727.524.3110
awnings@awningworksinc.com
www.awningworksinc.com
Certified General Contractor
License # CGC1511475

Structural Engineer

1 05.17.11

Copyright Note

COPYRIGHT AWNING WORKS INC.
This document is the property of Awning
Works Inc. and shall not be reproduced in
whole or part without written consent of
Awning Works Inc. alterations, highlights,
revisions or other markings to this
document are not permitted.

Rev
5 of 9

9
6

Section - Pre-Engineered Canopy System - CANOPY 'D'

Material: Aluminum


Paint Color: White

Fabric: Soltis 86

Quantity: 13

Scale: 3/8" = 1'-0"

1

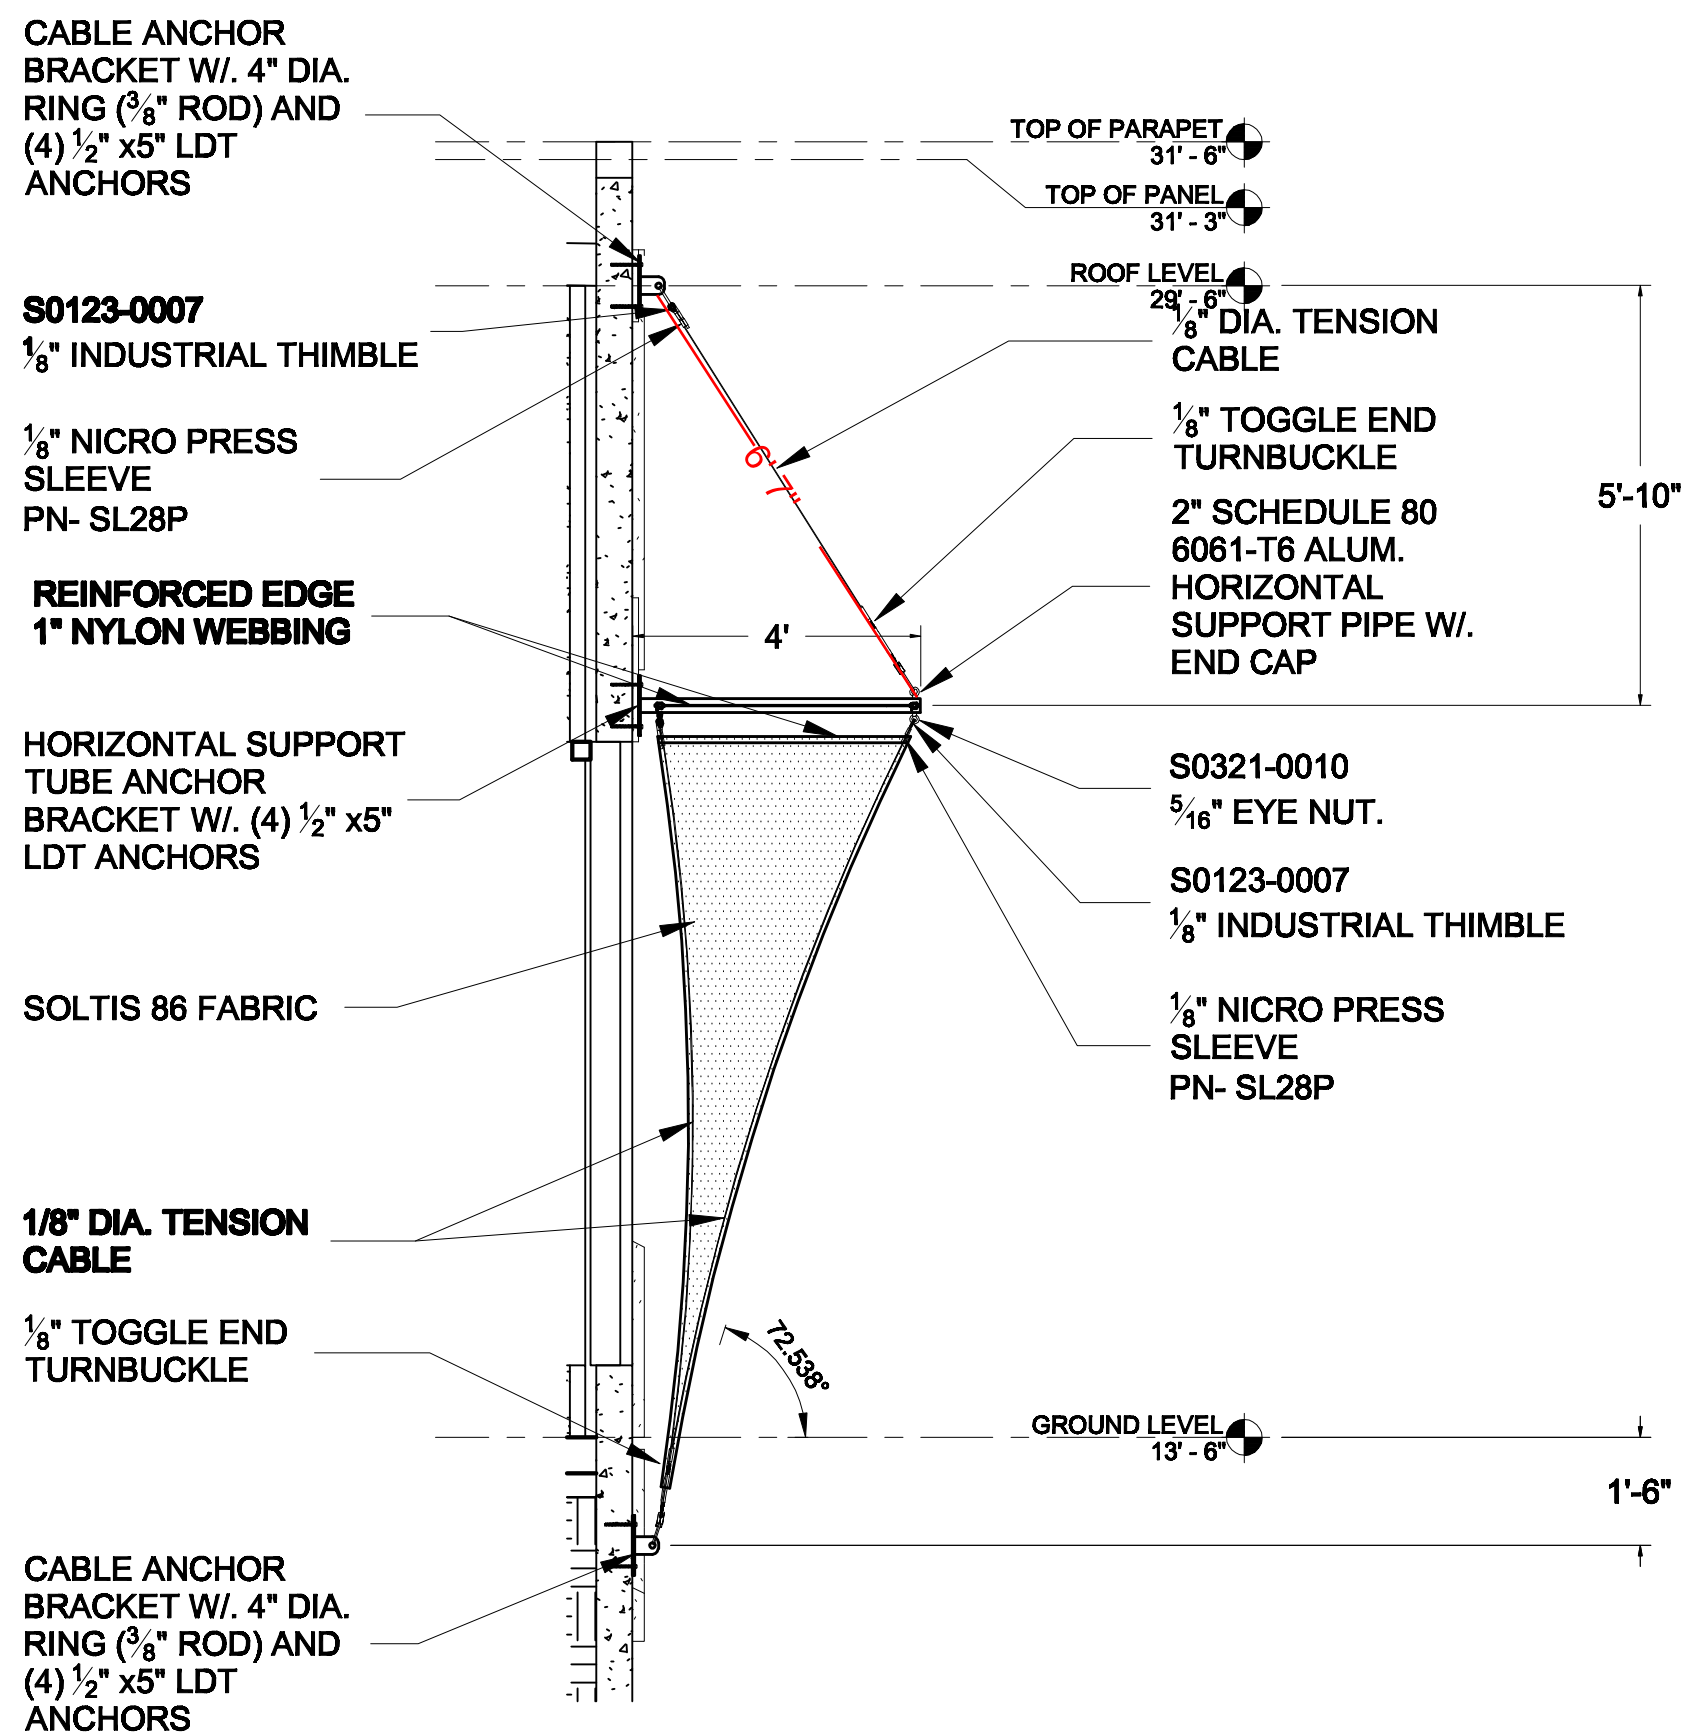

10
6

Section - Pre-Engineered Canopy System - CANOPIES 'E', 'F', AND 'G'


Material: Aluminum

Paint Color: White

Fabric: Soltis 86

Scale: 3/8" = 1'-0"

1

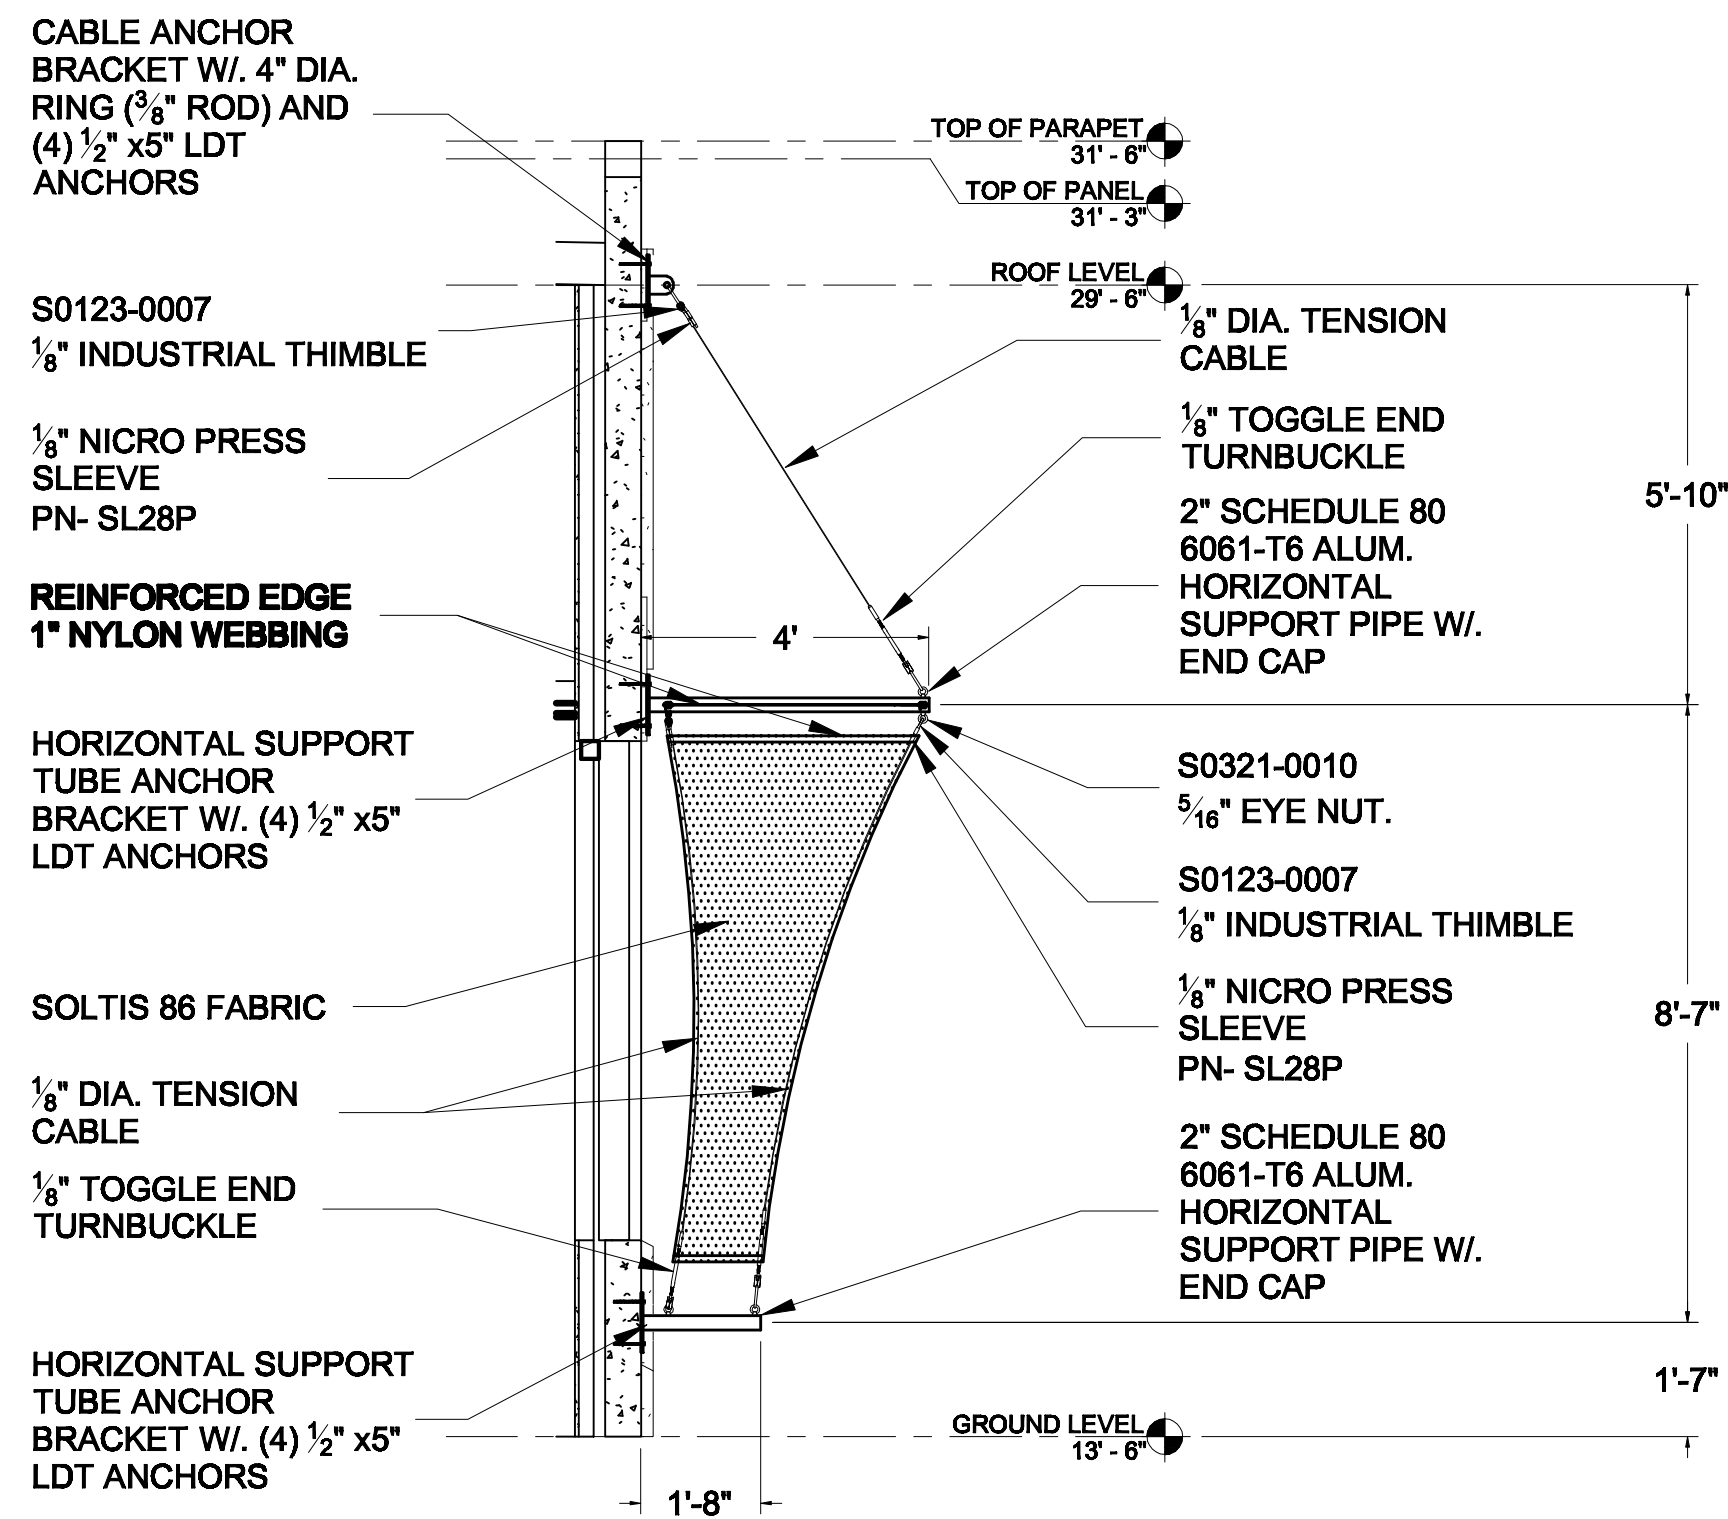

Client Name & Project

Eckerd College
Center For Molecular And Life Sciences
Pre-Engineered Canopy System

Manufacturer

AWNING WORKS Incorporated
14115 63Rd Way N. - Clearwater, FL 33760
Tel: 727.524.1118 - Fax: 727.524.3110
awnings@awningworksinc.com
www.awningworksinc.com
Certified General Contractor
License # CGC1511475

Structural Engineer

1 05.17.11

Copyright Notes


COPYRIGHT AWNING WORKS INC.
This document is the property of Awning Works Inc. and shall not be reproduced in whole or part without written consent of Awning Works Inc. alterations, highlights, remarks or other markings to this document are not permitted.

Drawn	Check
Revised	6 of 9
Date/Project	

11
7

Elevation - Pre-Engineered Canopy System - CANOPY 'D'
Material: Aluminum
Paint Color: White
Fabric: Soltis 86
Scale: 3/8" = 1'-0"

1

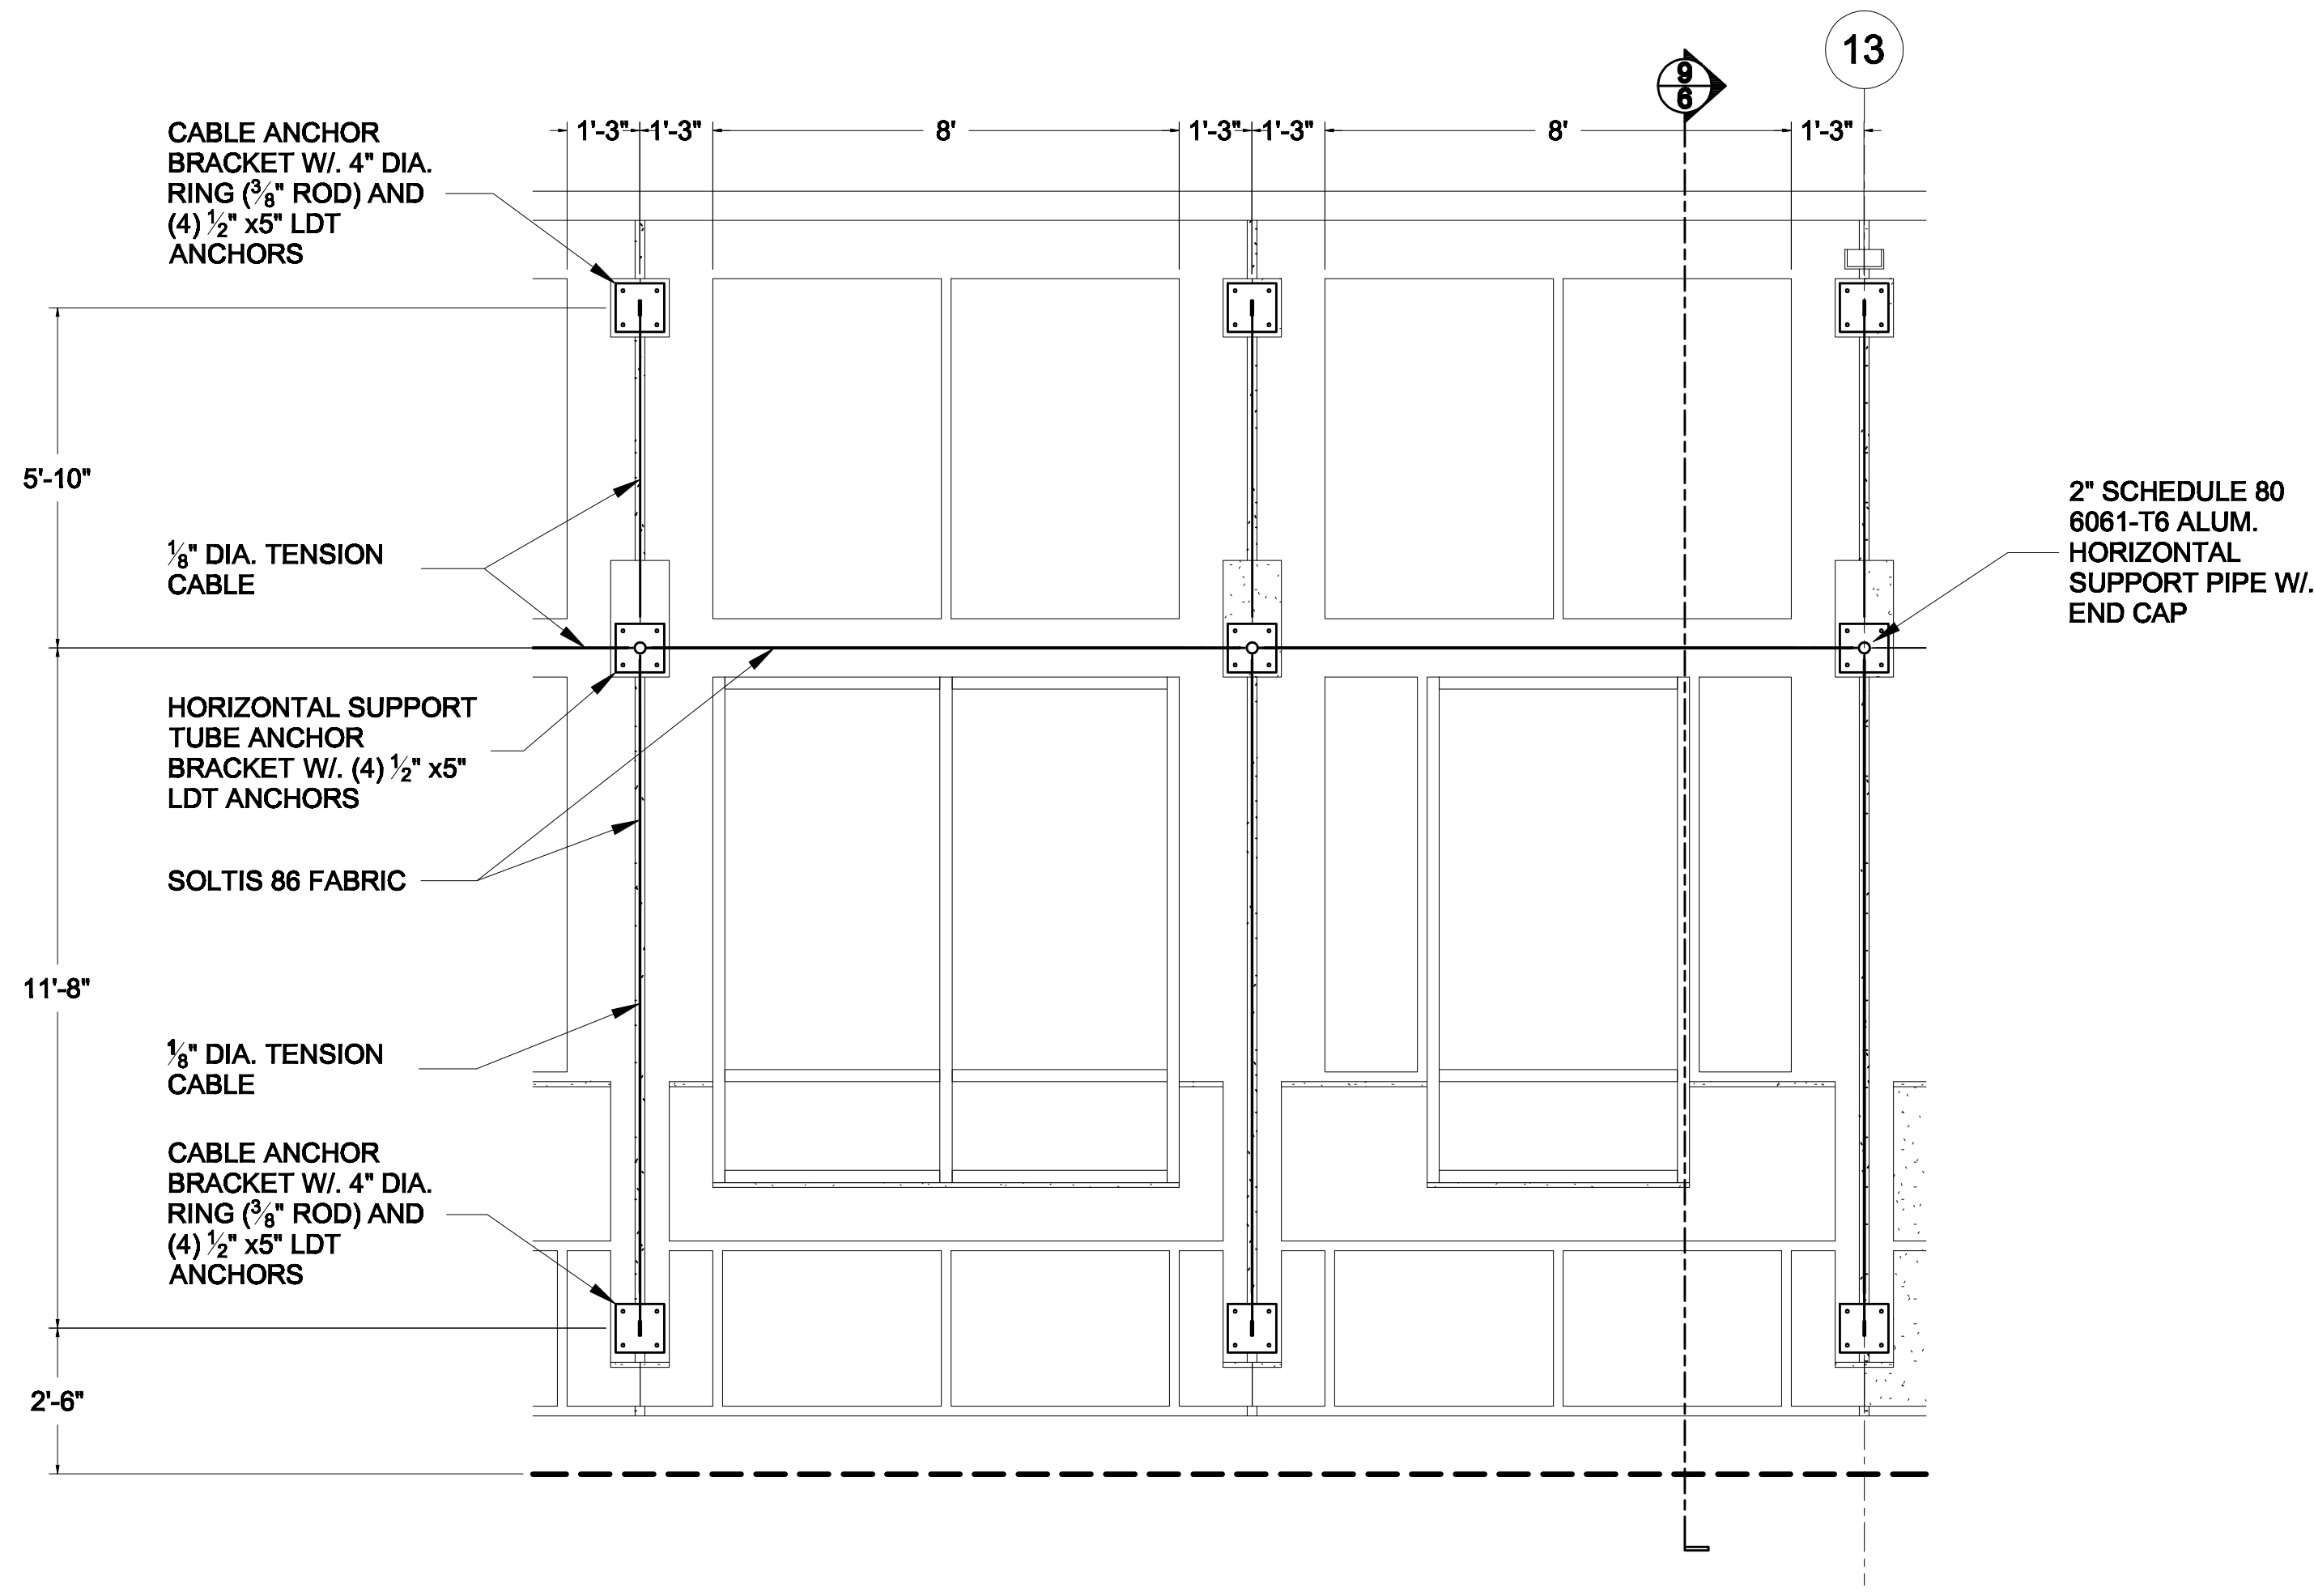

Client Name & Project

Eckerd College
Center For Molecular And Life Sciences
Pre-Engineered Canopy System

Manufacturer

AWNING WORKS Incorporated
14115 63Rd Way N. - Clearwater, FL 33760
Tel: 727.524.1118 - Fax: 727.524.3110
awnings@awningworksinc.com
www.awningworksinc.com
Certified General Contractor
License # CGC1511475

Structural Engineer

1 05.17.11

Copyright Notes

COPYRIGHT AWNING WORKS INC.
This document is the property of Awning Works Inc. and shall not be reproduced in whole or part without written consent of Awning Works Inc. alterations, highlights, remarks or other markings to this document are not permitted.


Drawn By

Checked By

7 of 9

Elevation - Pre-Engineered Canopy System - CANOPIES 'E', 'F', AND 'G'
Material: Aluminum
Paint Color: White
Fabric: Soltis 86
Scale: 3/8" = 1'-0"

1

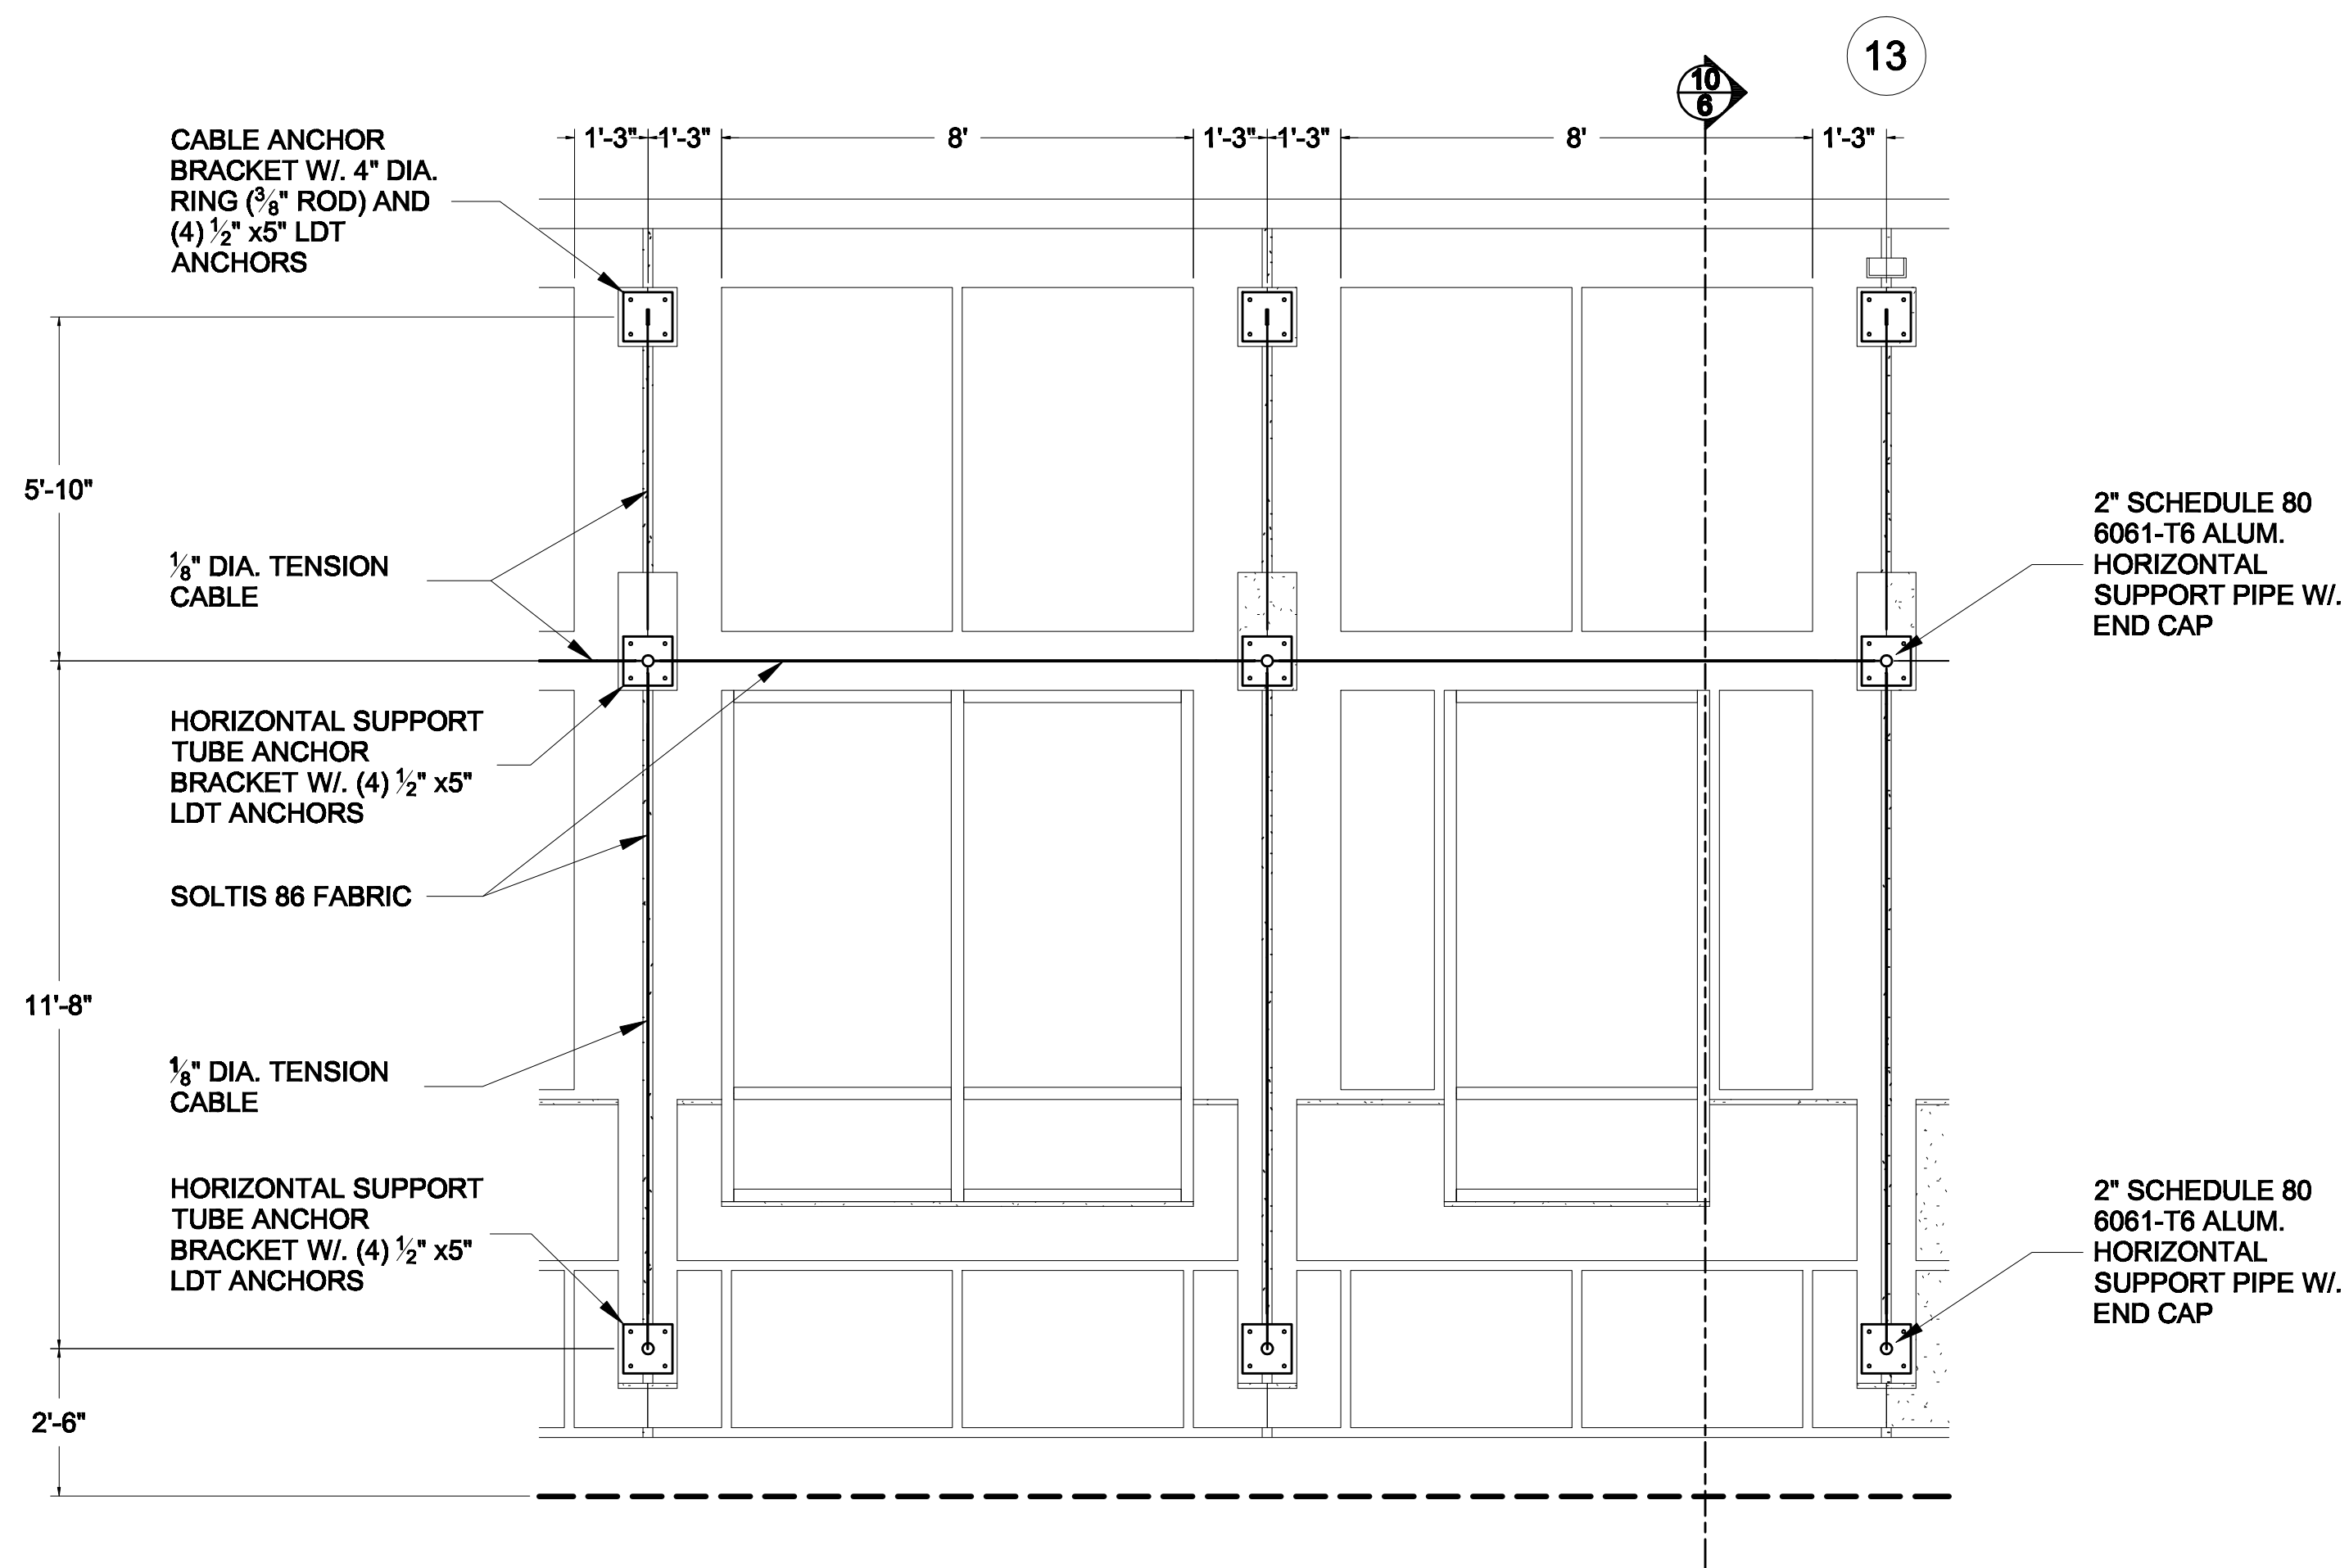

1

Client Name & Project

**Eckerd College
Center For Molecular And Life Sciences
Pre-Engineered Canopy System**

Manufacturer

AWNING WORKS Incorporated
141115 63Rd Way N. - Clearwater, FL 33760
Tel: 727.524.1118 - Fax: 727.524.3110
awnings@awningworksinc.com
www.awningworksinc.com
Certified General Contractor
License # CGC1511475

Structural Engineer

1 05.17.11

Copyright Notes


COPYRIGHT AWNING WORKS INC.
This document is the property of Awning Works Inc. and shall not be reproduced in whole or part without written consent of Awning Works Inc. alterations, highlights, remarks or other markings to this document are not permitted.

Date 3/16/2012	Sheet 8 of 9
File	

13/9 Detail - Horizontal Support Tube Anchor (4" Support Pipe)

Material: Aluminum
Paint Color: White
Quantity: 33
Scale: 3" = 1'-0"


1

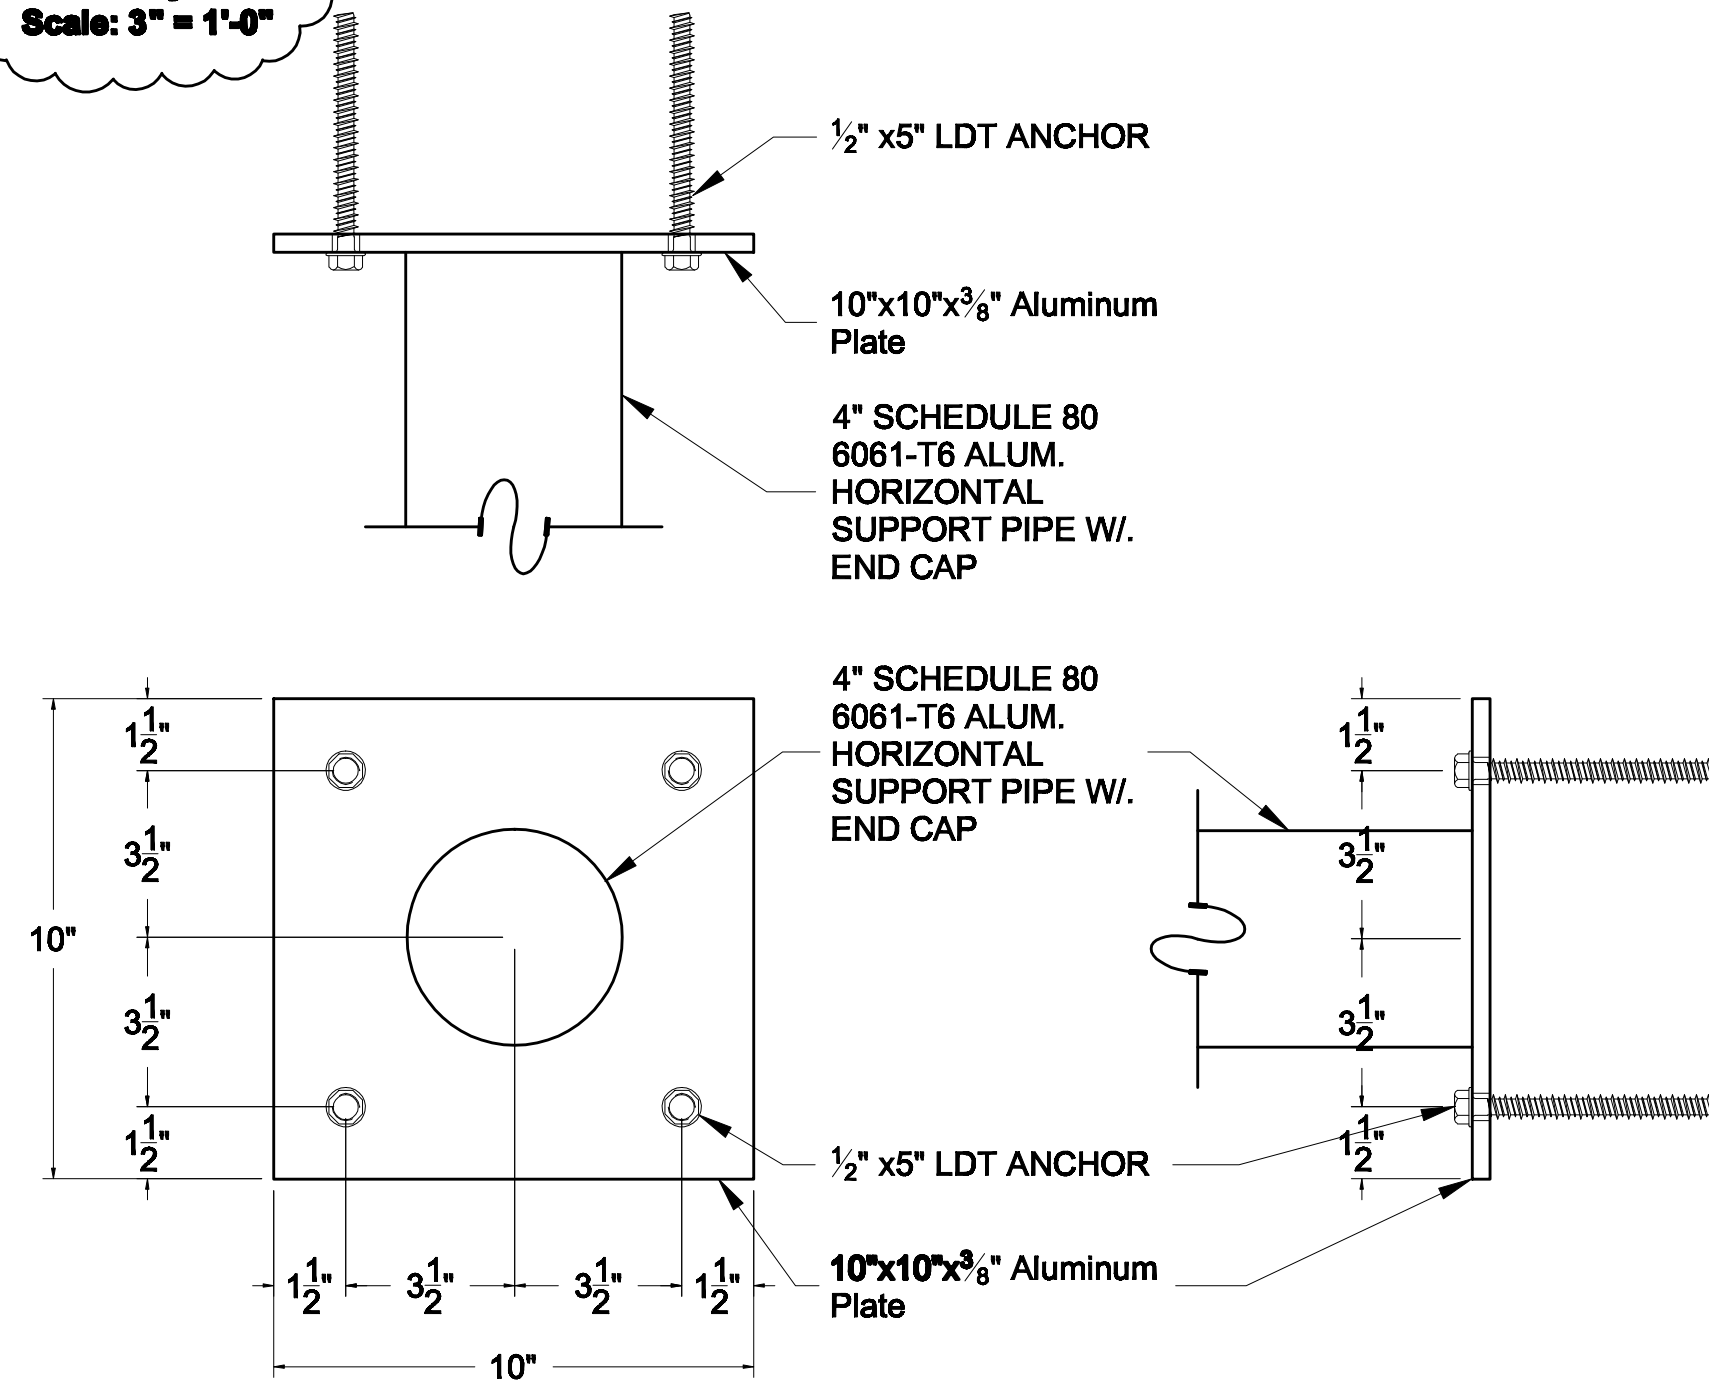

14/9 Detail - Cable Anchor

Material: Aluminum
Paint Color: White
Quantity: 122
Scale: 3" = 1'-0"


1

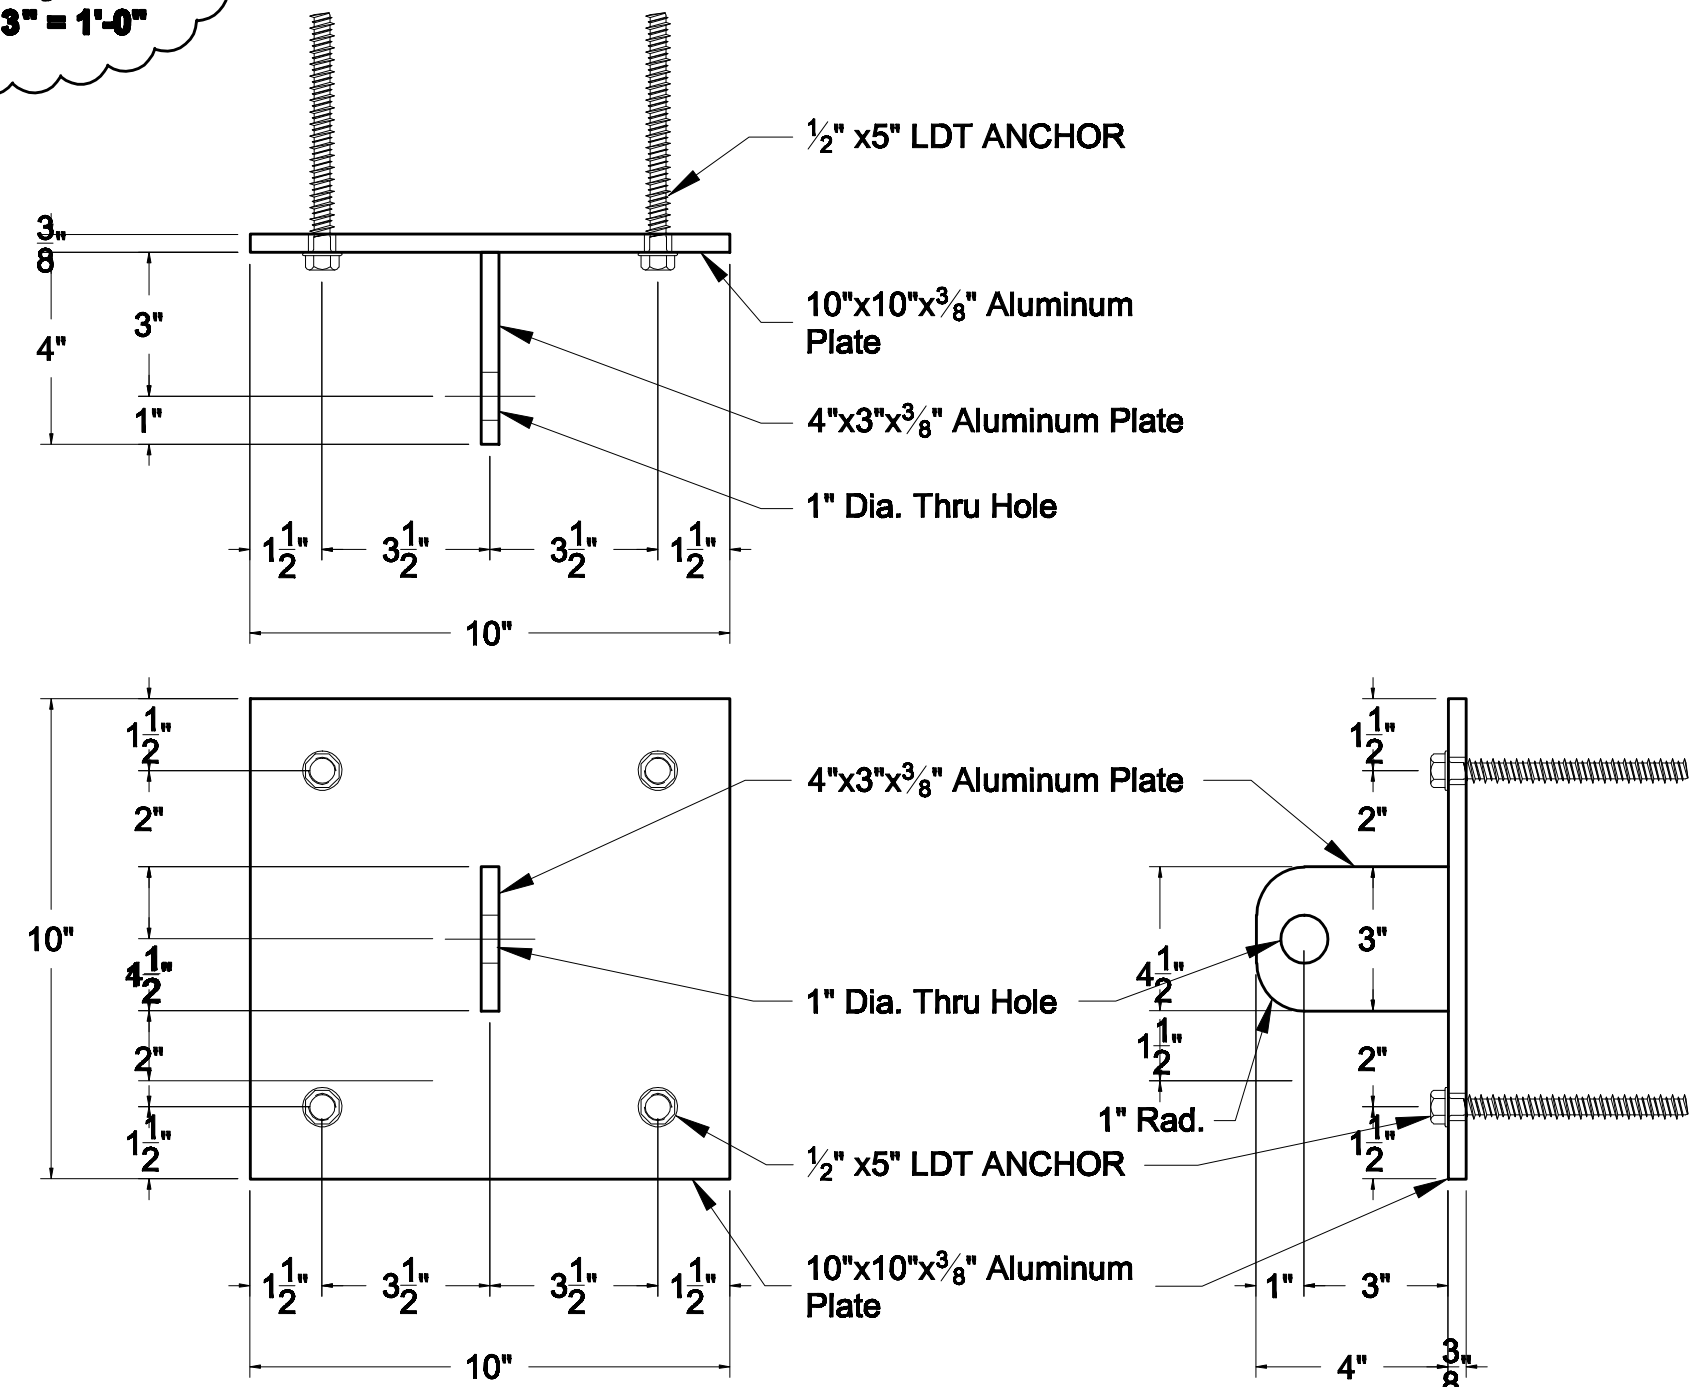

15/9 Detail - Horizontal Support Tube Anchor (2" Support Pipe)

Material: Aluminum
Paint Color: White
Quantity: 66
Scale: 3" = 1'-0"

1

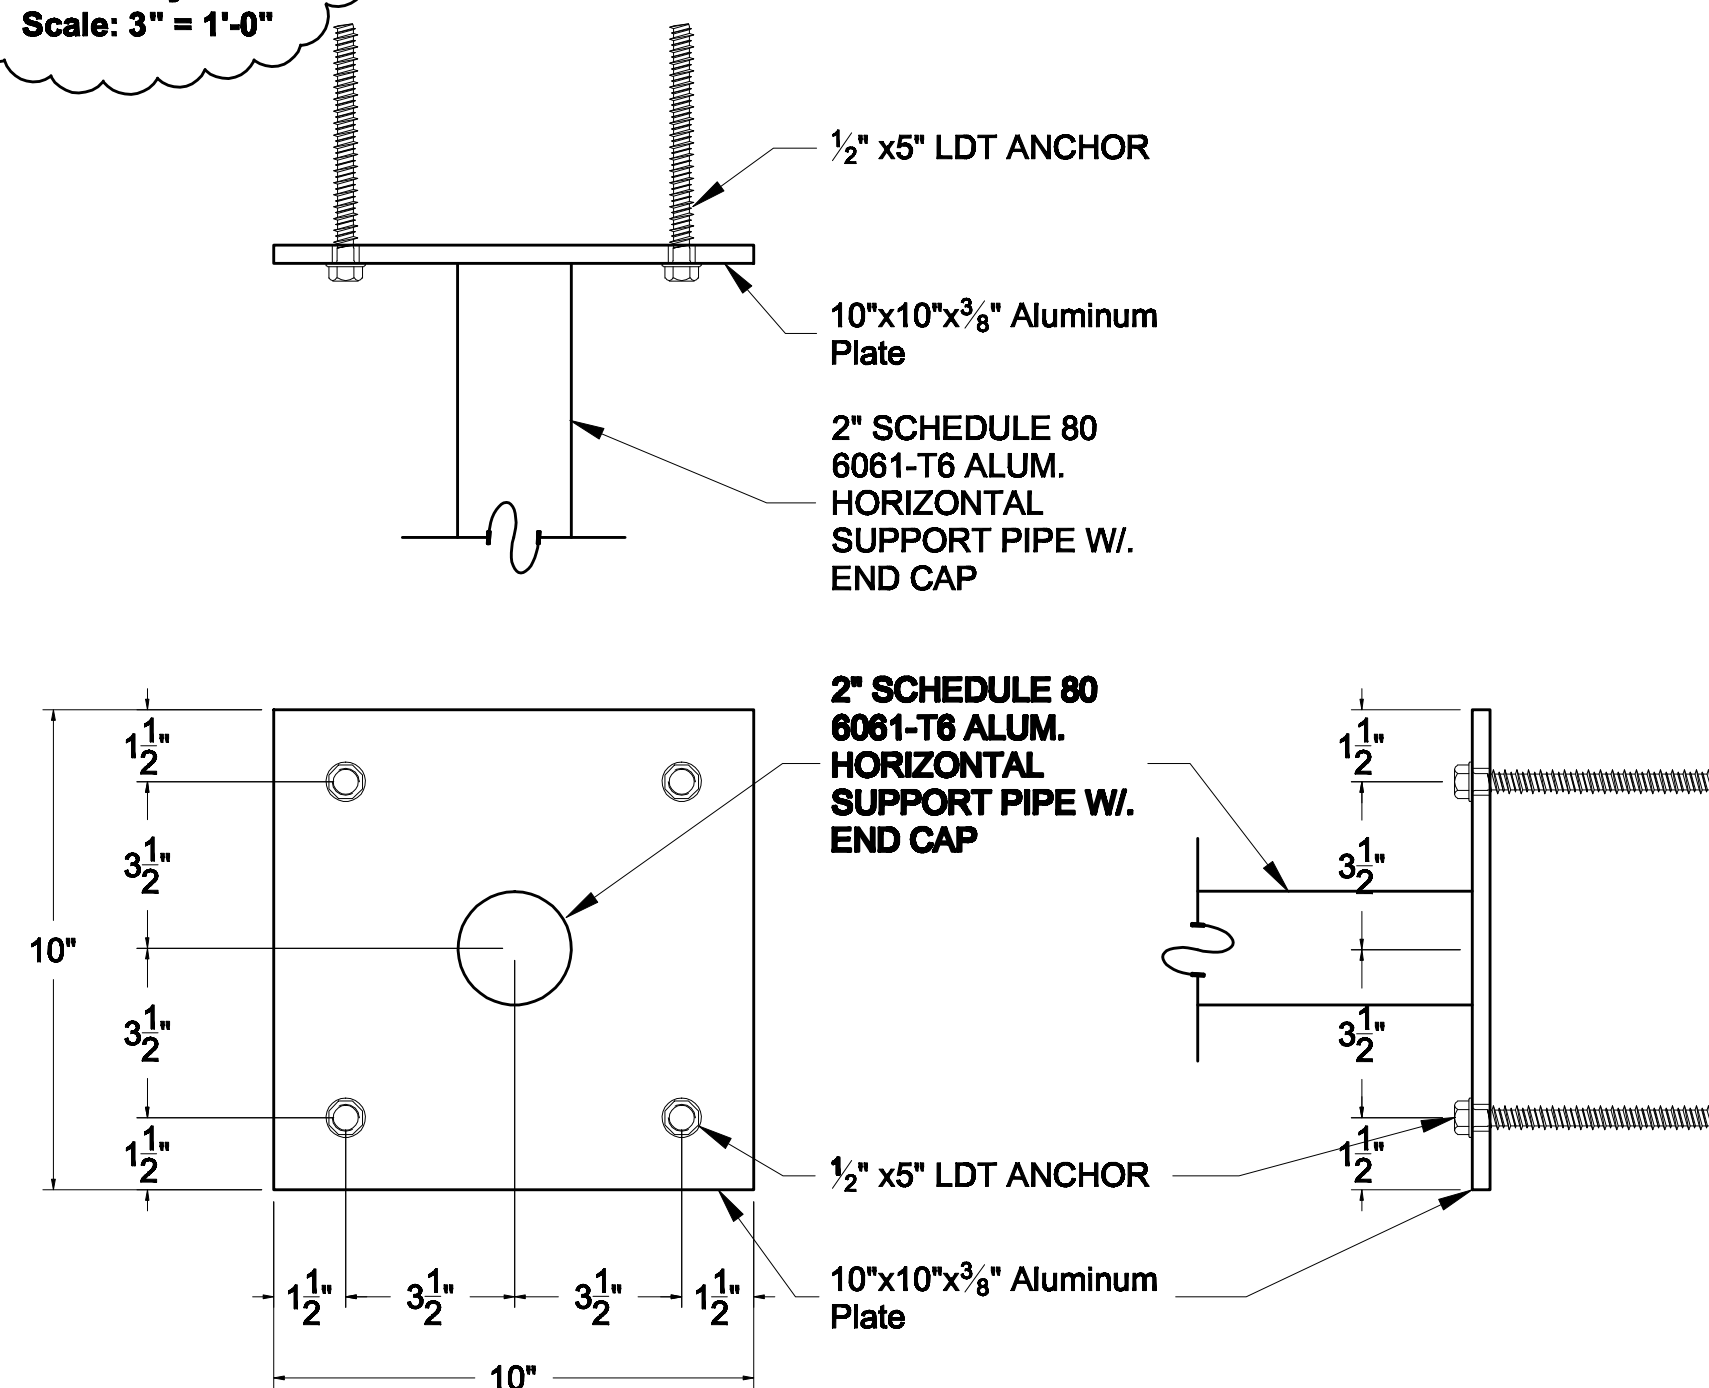

Client Name & Project

Eckerd College
Center For Molecular And Life Sciences
Pre-Engineered Canopy System

Manufacturer

AWNING WORKS Incorporated
 14115 63Rd Way N. - Clearwater, FL 33760
 Tel: 727.524.1118 - Fax: 727.524.3110
 awnings@awningworksinc.com
 www.awningworksinc.com
 Certified General Contractor
 License # CGC1511475

Structural Engineer

1 05.17.11

Copyright Note

COPYRIGHT AWNING WORKS INC.
 This document is the property of Awning Works Inc. and shall not be reproduced in whole or part without written consent of Awning Works Inc. alterations, highlights, remarks or other markings to this document are not permitted.

Rev
 9 of 9